Copyright: REMEDY Consulting Limited - ALL RIGHTS RESERVED

Scale : Printed @A3

0m 1 2 3 4 5



(Indicative Only
Not to scale).

Street Spandrel Sign :
Brushed aluminium composite (ACM) with
digitally printed adhesive & company logo :
Colour 'Teal' as shown
Size : 900mm x 600mm wide + 5mm thk.

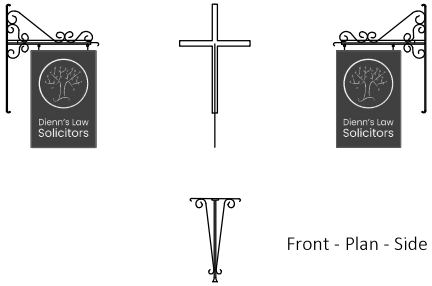

Front - Plan - Side elevations

Street Spandrel :
Wrought iron spandrel bracket forged to match
the existing 'Aero' spandrel located on the other
building flank : Colour 'Matt Black' as shown
Size : As per pattern of 'Aero' spandrel.

Front ELEVATION



Existing 'Aero' Spandrel signage:



Entrance Plaque:
Brushed aluminium composite (ACM) with
digitally printed adhesive & company logo :
Colour 'Teal' as shown
Size : 210mm x 297mm wide + 5mm thk.



(Not to scale).

PLAN

Version 2 :
Window Signage removed.

Entrance Plaque.

Dienn's Law
spandrel sign

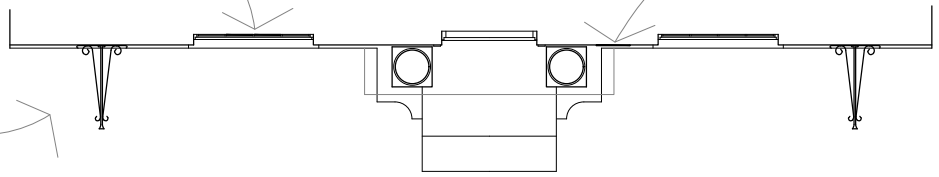

drawing

REMEDY CONSULTING
Owner: Darren Burns 07826 513940
darren@remedy-consulting.com

client

Mrs. Emilia Dienn

project

20 London Road
HORSHAM.
West Sussex
RH12 1AY

Signage Proposal

date 31MAY24

scale 1:50

status PLANNING

job no	dwg no	revision
20LONDRD - PLEL-PR		P3