

Notes:

Project Name:
Rear and side single
storey extension

Date: 20/10/2025

Client:
Hurst

Site Address:
Copped Hall Old Dairy
Okehurst Lane
RH14 9HR



Paul Maggs MCIAT

Hazelwood, Harbolets Road,
West Chilmington RH20 2LG

Tel: 01798 813298


paul@pbproperties.co.uk
www.pbproperties.co.uk

Drawings produced using Vectorworks
CAD. Only written dimensions to be
respected. Copyright protected to
PB Properties



CIAT

CHARTERED PRACTICE



PROPOSED ROOF



000 1.0 2.0 3.0 4.0 5.0 M