




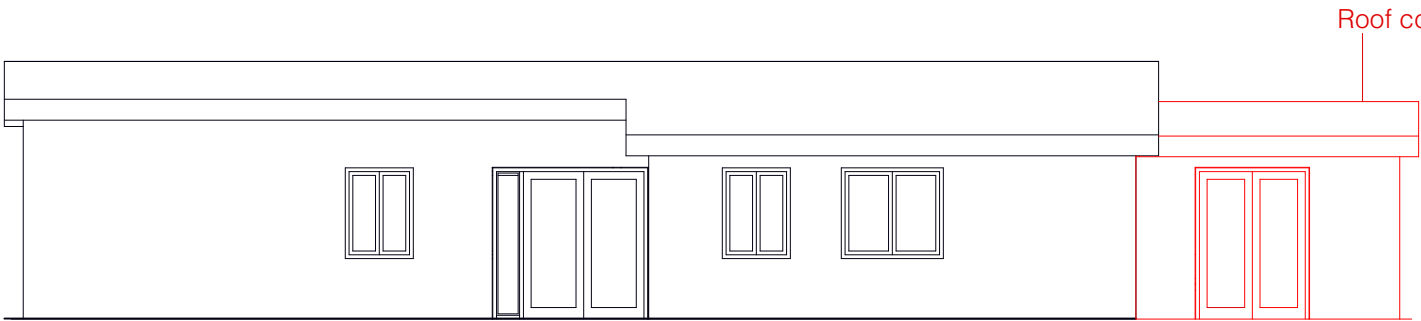

NORTH

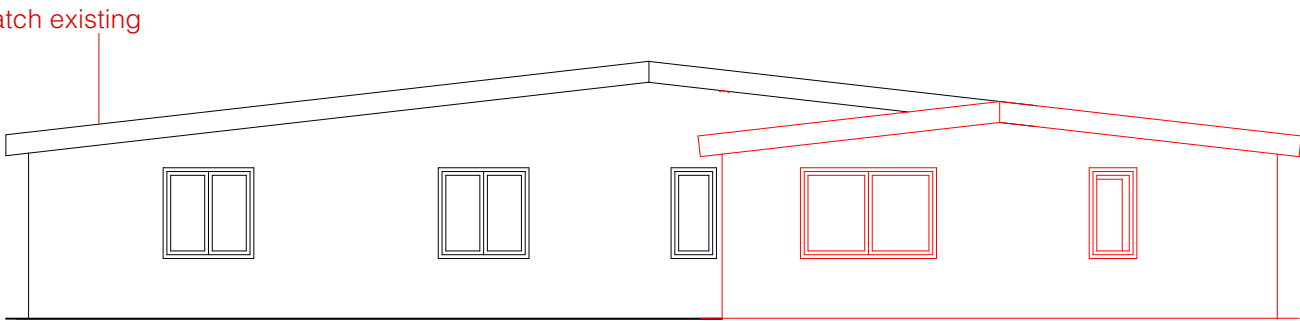


WEST

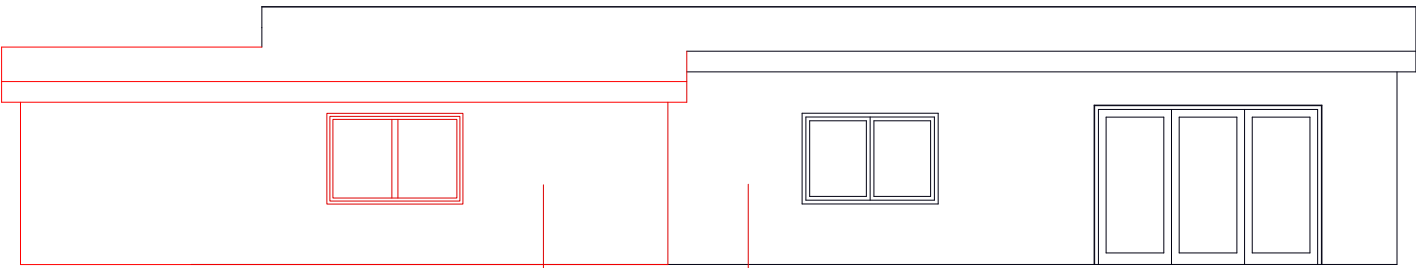


Vertical cladding to match existing

SOUTH

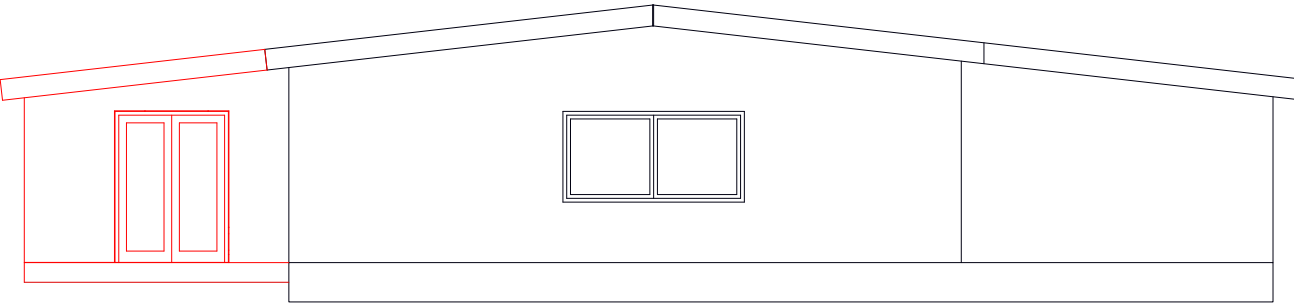

EAST

PROPOSED ELEVATIONS new works lined red

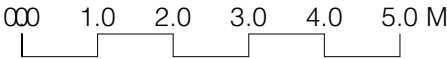

Paul Maggs MCIAT
Hazelwood, Harbolets Road,
West Chilmington RH20 2LG
Tel: 01798 813298
paul@pbproperties.co.uk
www.pbproperties.co.uk

Client: **Hurst**

Site Address:
**Copped Hall Old Dairy
Okehurst Lane
RH14 9HR**

Project Name:
**Rear and side single
storey extension**

Date: **20/10/2025**

Scales Page Size A3:
1:100

Plan No. **D 1025/771/07**

Drawings produced using Vectorworks CAD. Only
written dimensions to be respected.
Copyright protected to PB Properties