

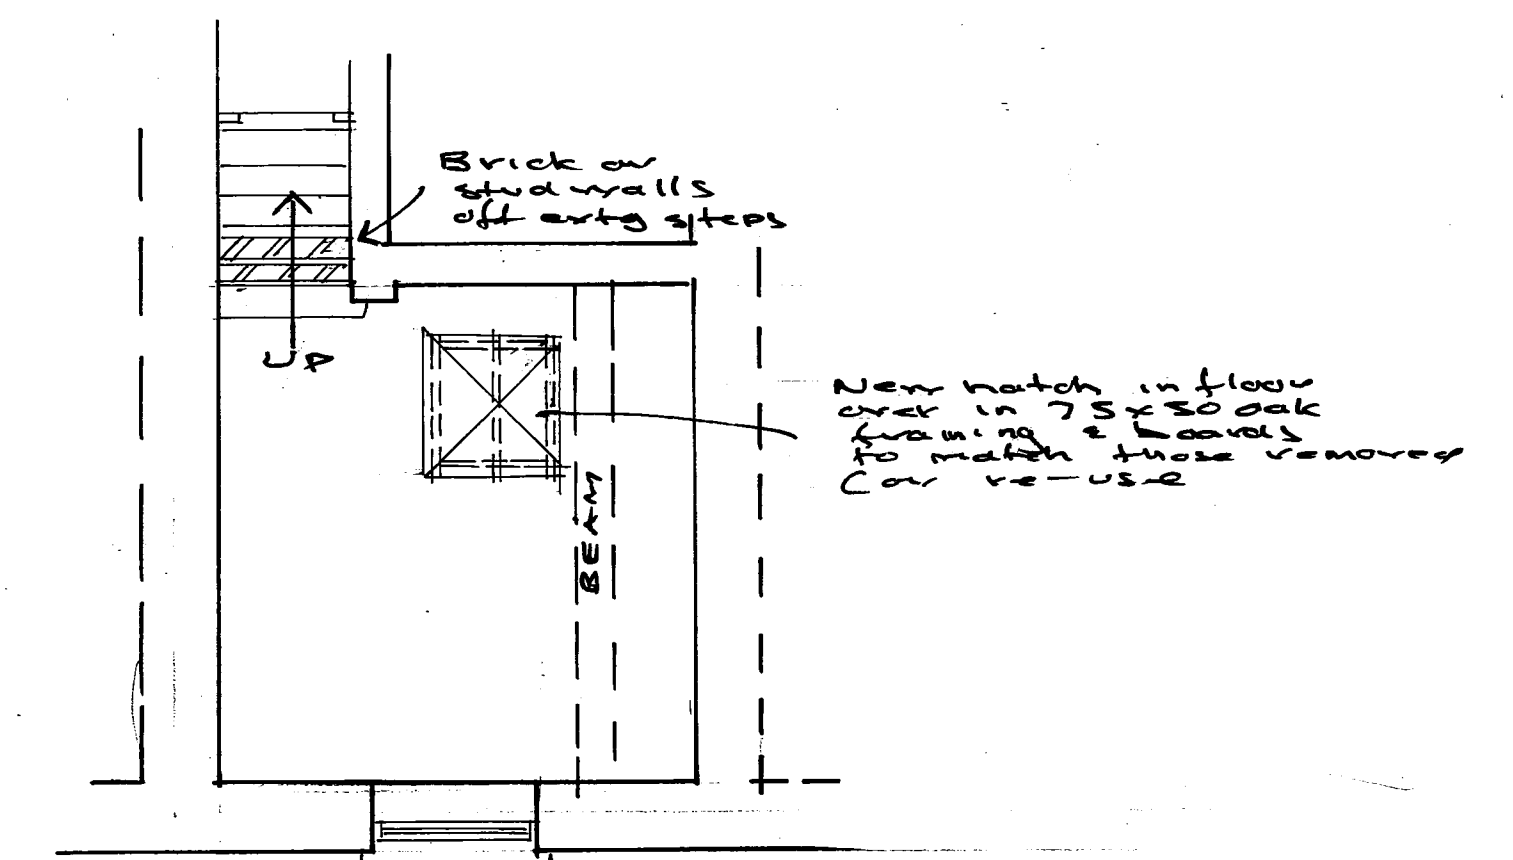
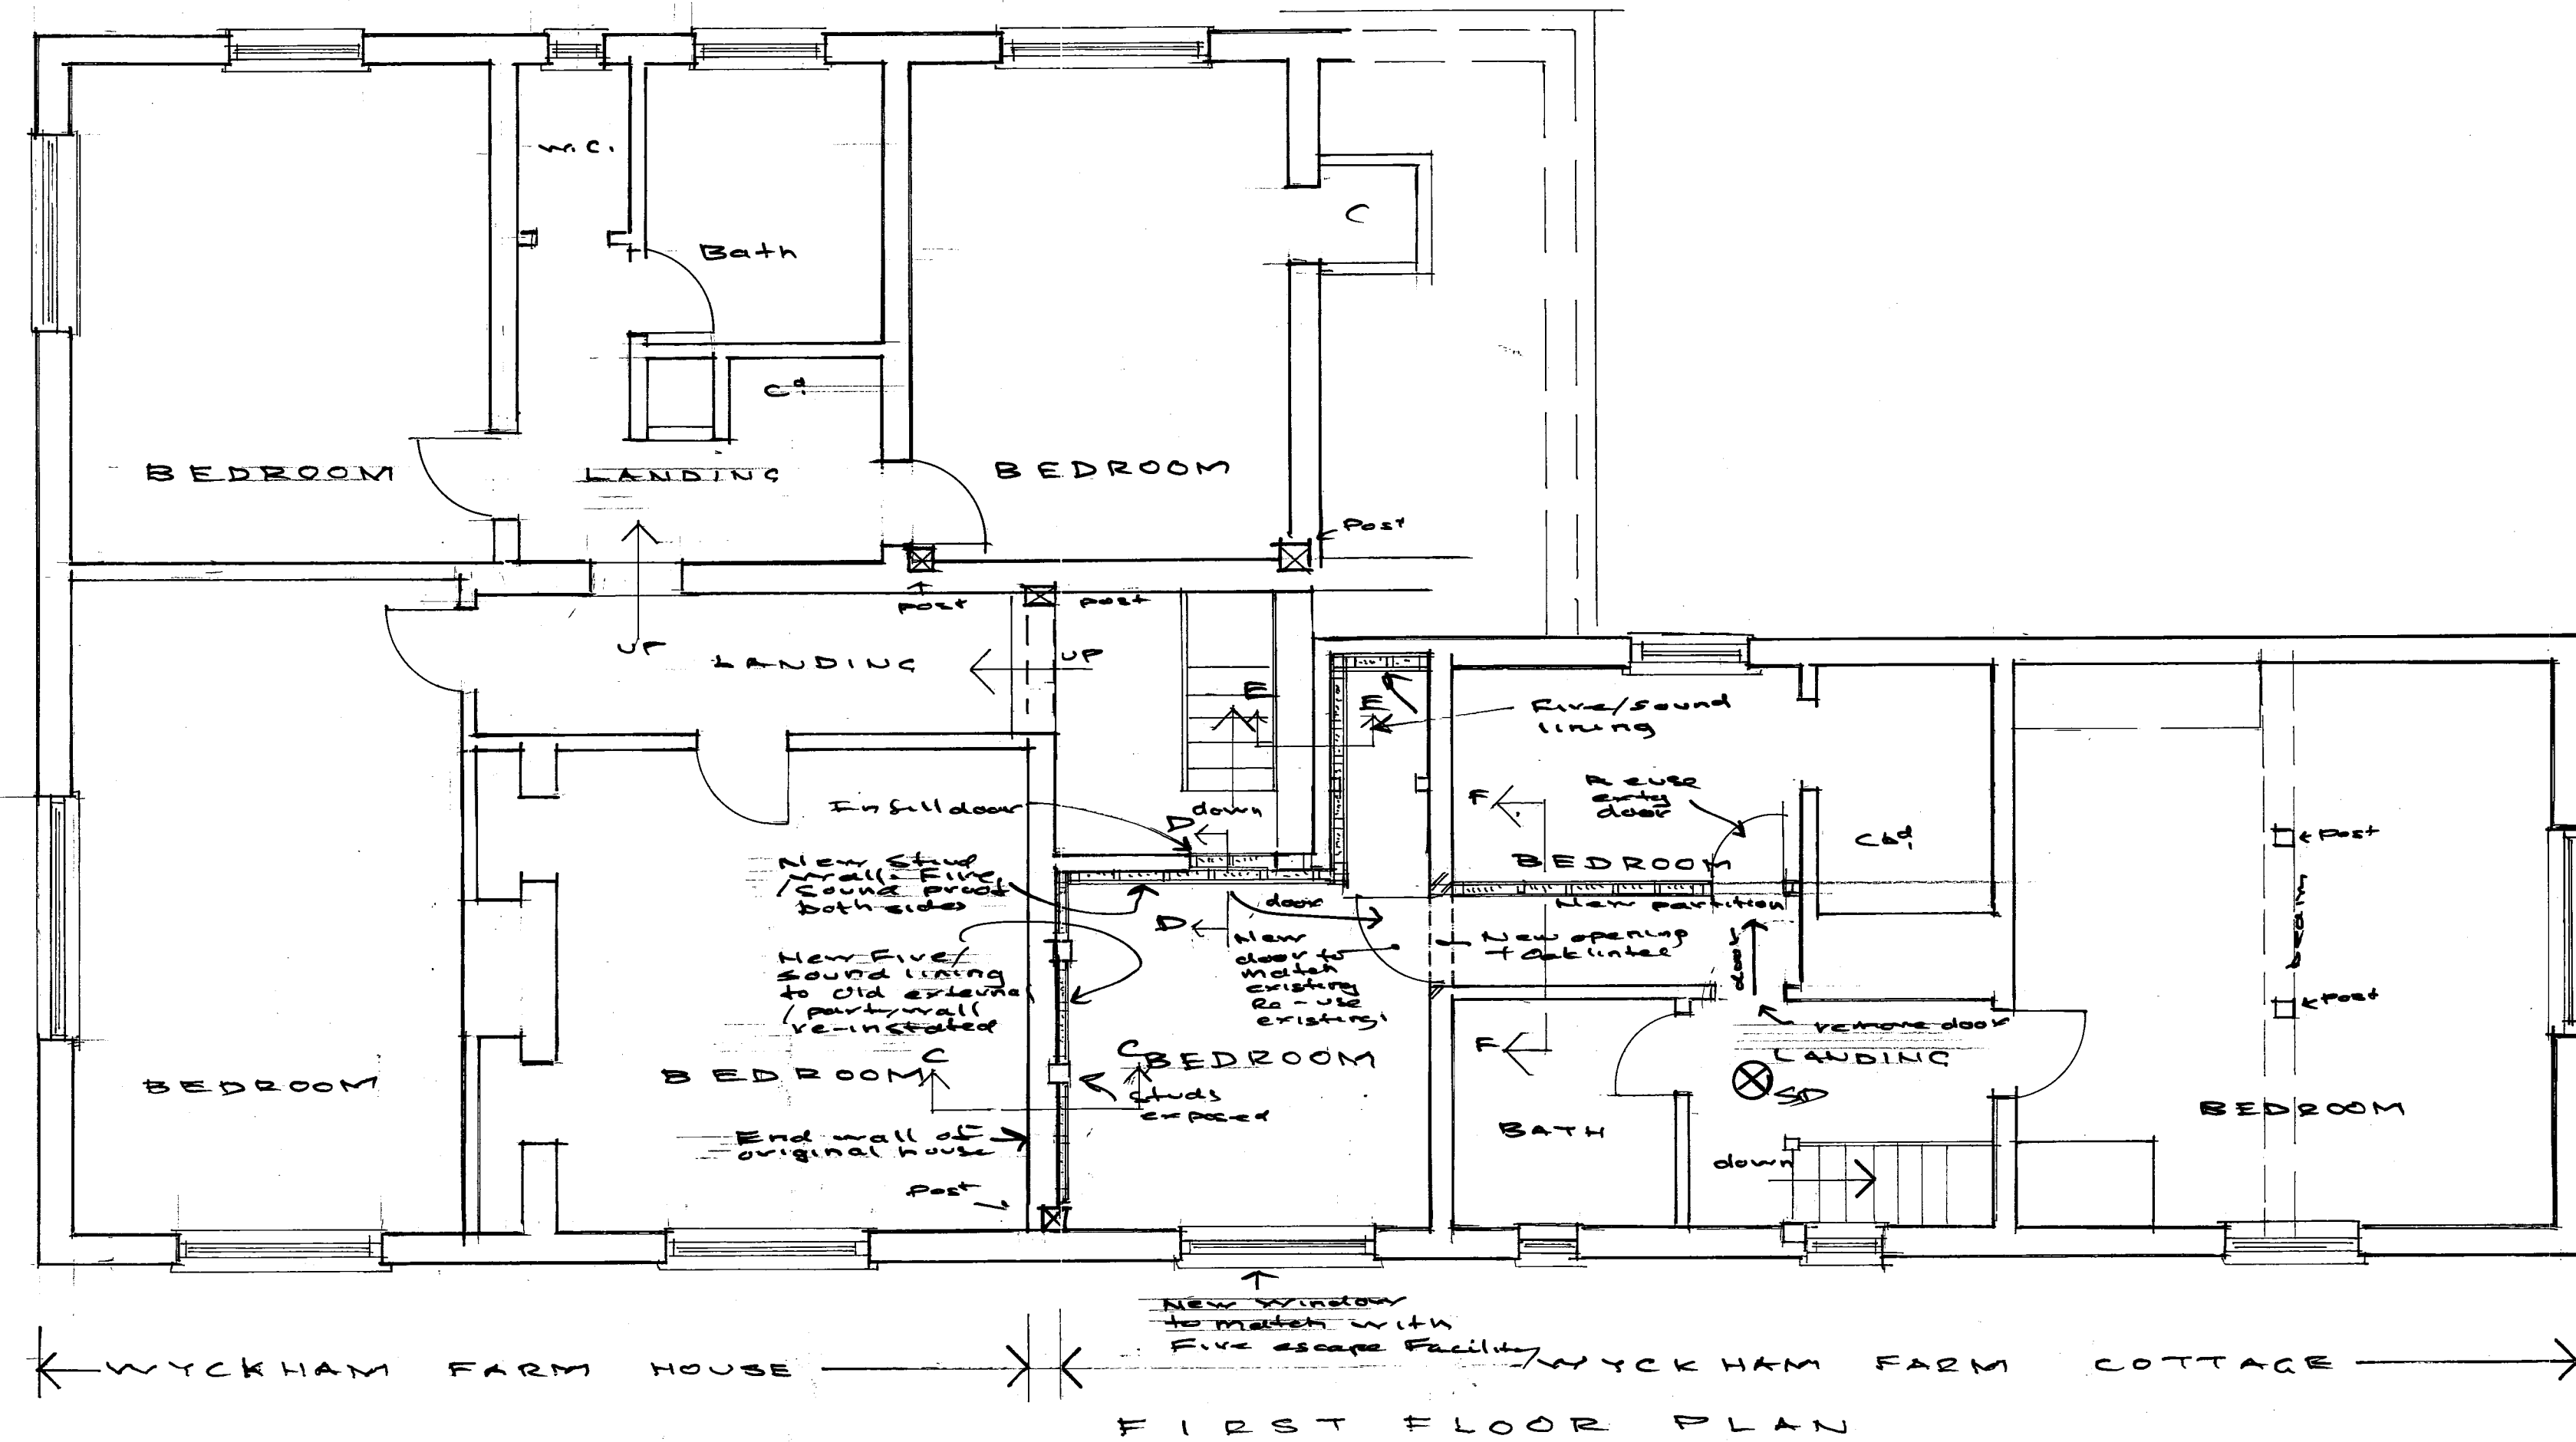


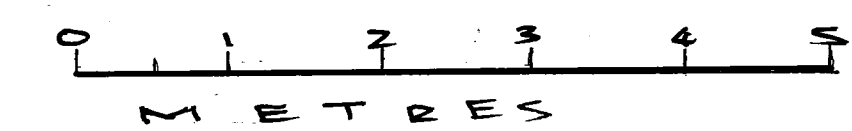

BASEMENT

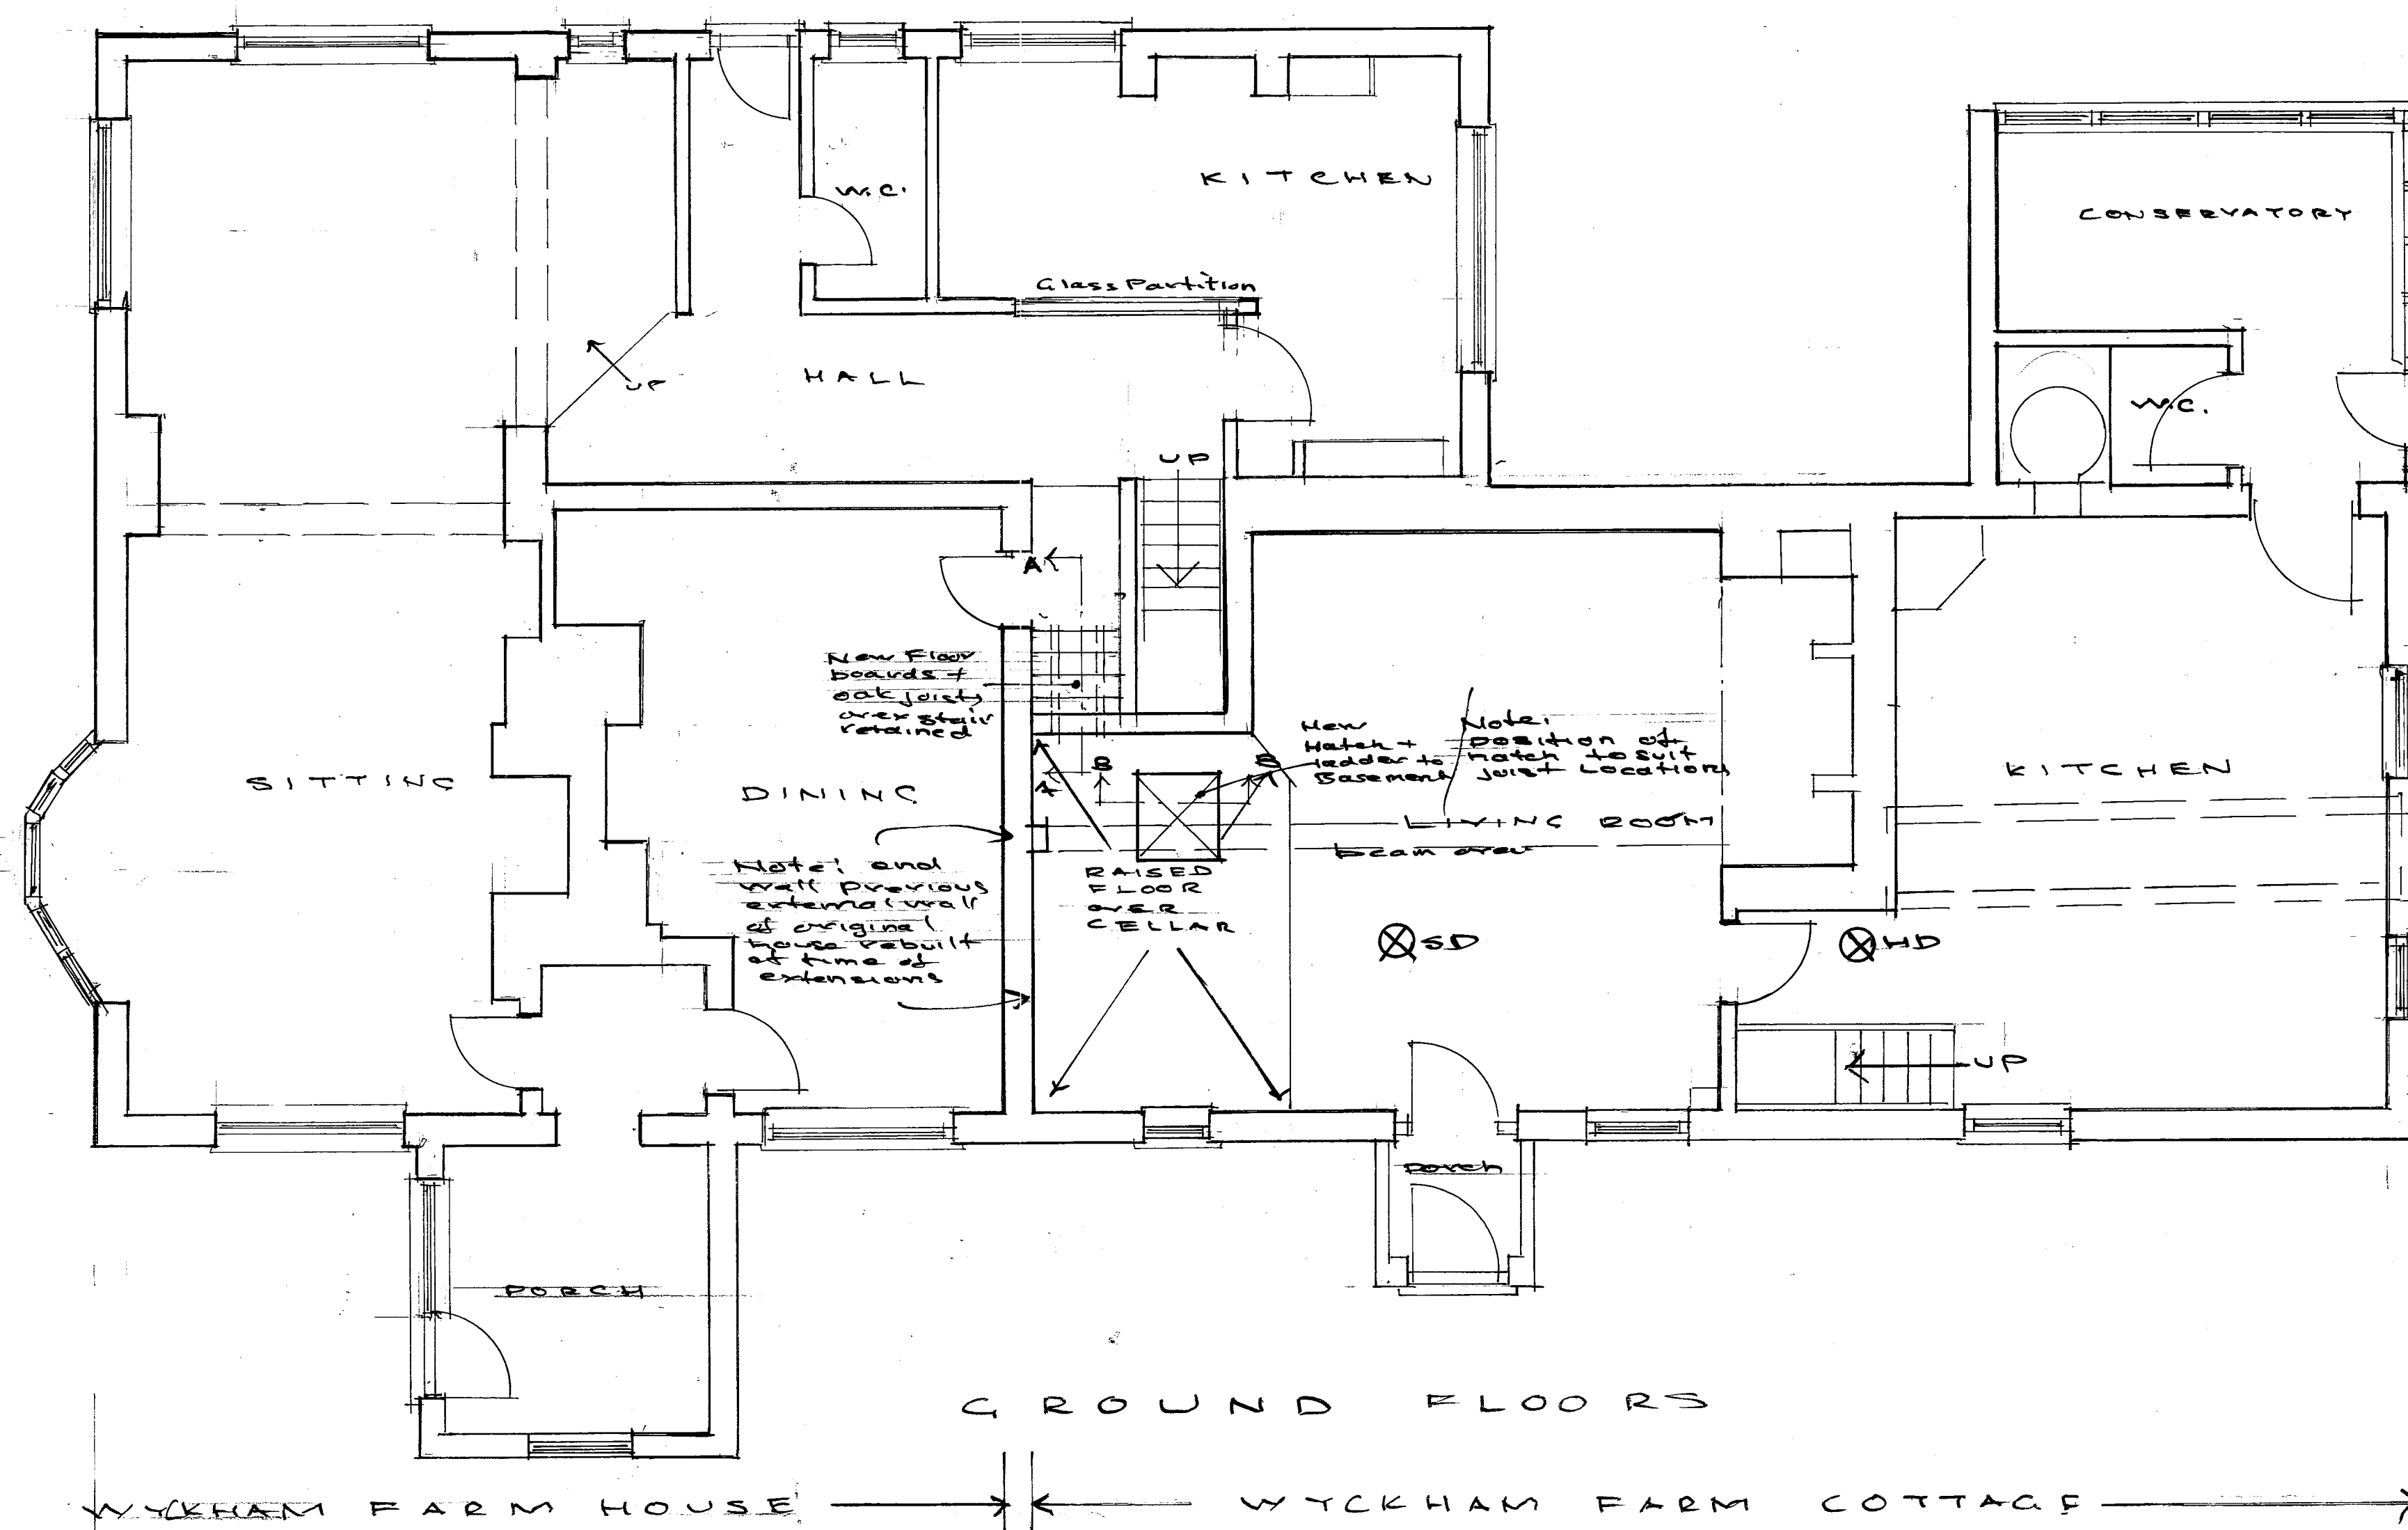

PLANS AS PROPOSED			
PROJECT: Alterations to realign party wall to original positions Wyckham Farm Cottage Kings Barn lane Steyning West Sussex BN44 3YW		PHILIP J CLAY ARCHITECTURAL DESIGN TELEPHONE -01903 815889	
CLIENTS: Mr and Mrs Burfield	Scale and Plan size 1:50 at A2	DWG NO 2352-2	P. J. Clay Feb 2026