



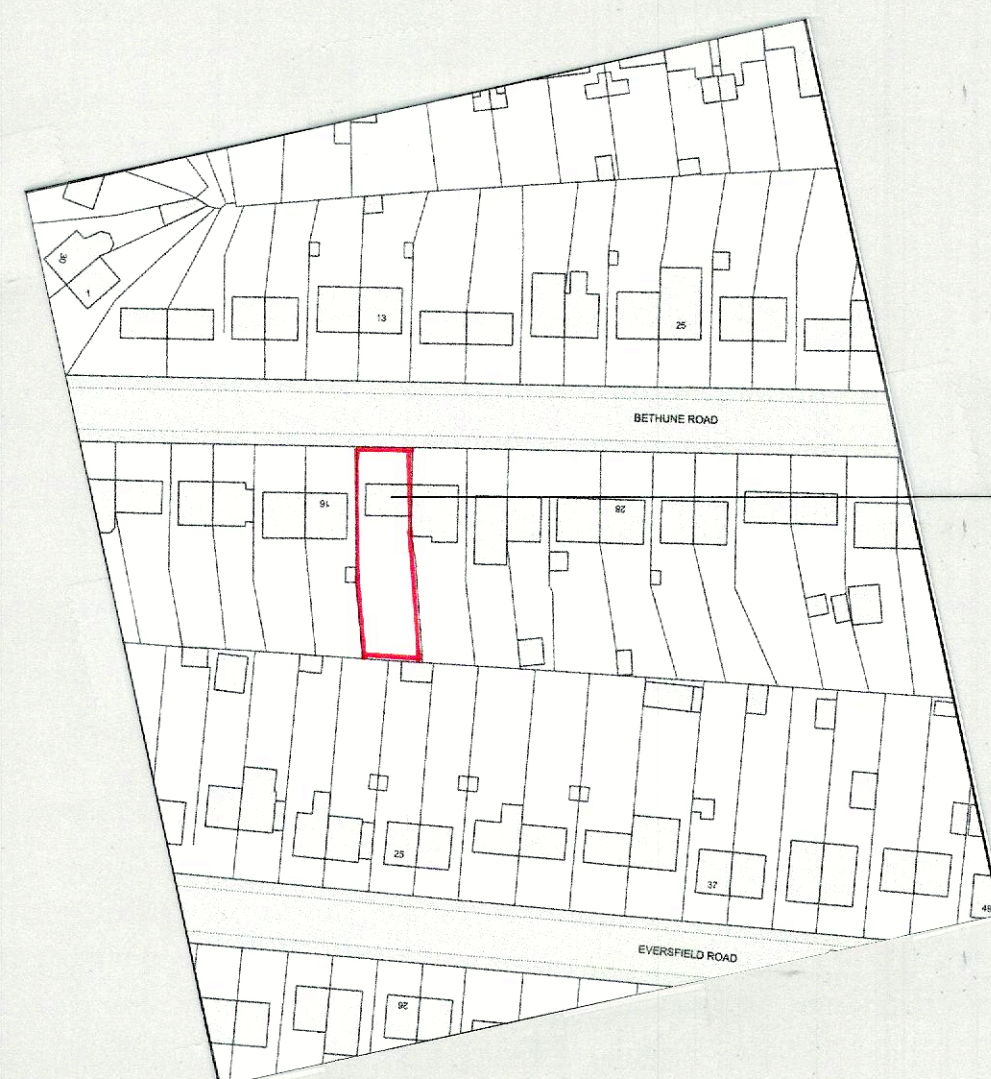


The Site
18 Bethune Road
Horsham,
West Sussex
RH13 5JP.

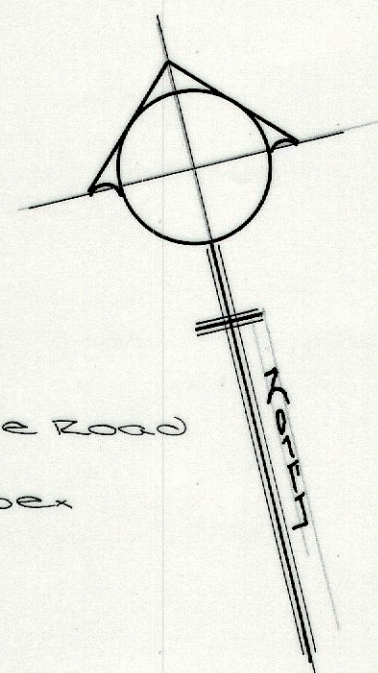


The Site
18 Bethune Road
Horsham,
West Sussex
RH13 5JP.

Proposed rear
extension

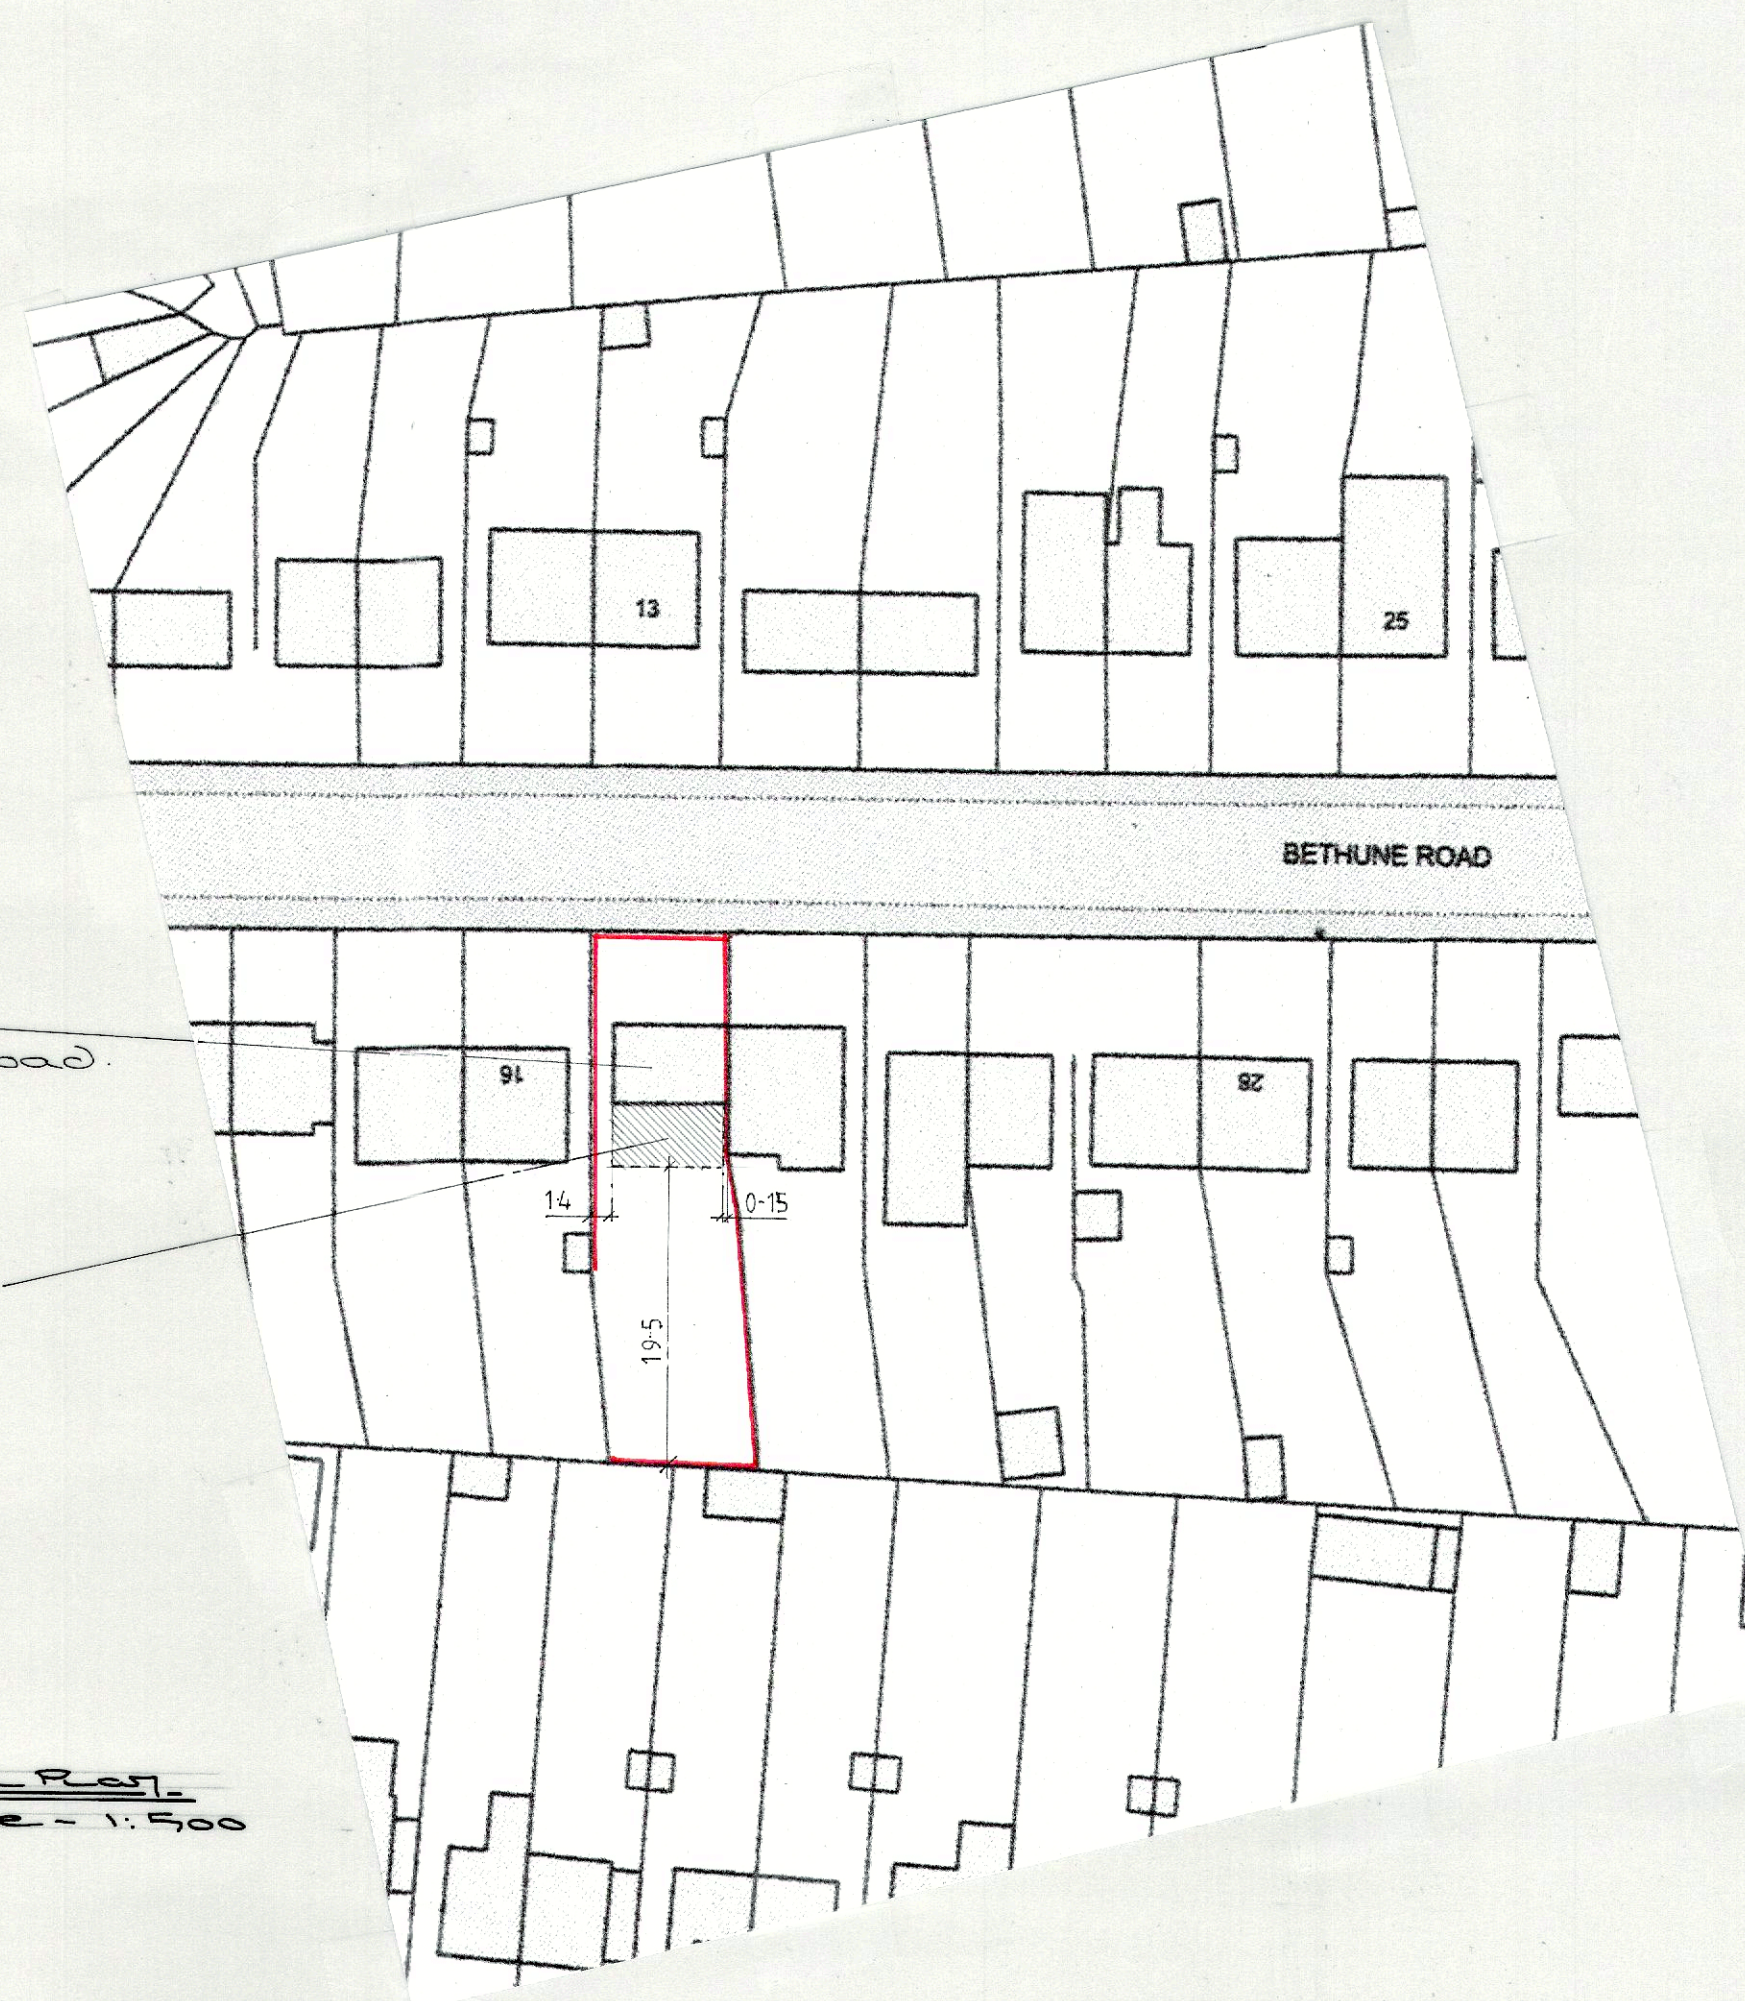


Location Plan
Scale 1:1250

Block Plan
Scale 1:500

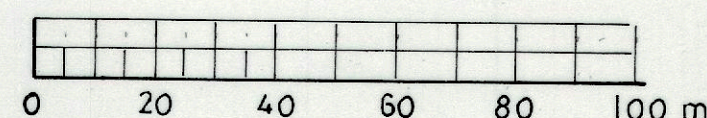

Scale 1:1250

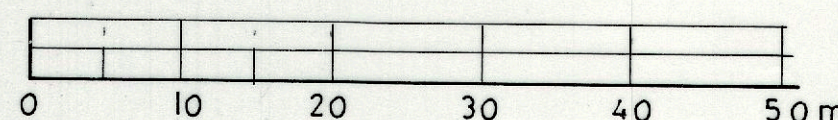

Scale 1:500

Rev A - Scheme II Jan 26

**Proposed Two Storey Rear Extension at:-
18. Bethune Road, Horsham, West Sussex. RH13 5JP**

Title: Location and Block Plans.
Client: Mr & Mrs Thomas
Date: October 2025
Scales: 1:1250 & 1:500 @ A2
Drawing No: 2025/350/001

Drawn: ST

Rev 'A'