

NOTES


- DO NOT SCALE OFF THIS DRAWING EXCEPT FOR PLANNING PURPOSES
- CHECK ALL DIMENSIONS ON SITE BEFORE ANY WORK IS COMMENCED
- ALL GOODS MATERIALS AND WORKMANSHIP MUST CONFORM WITH CURRENT BUILDING REGULATIONS, BRITISH STANDARDS AND CODES OF PRACTICE
- COPYRIGHT OF THIS DRAWING IS RETAINED BY THE ARCHITECT AND IT MUST NOT BE REPRODUCED WITHOUT WRITTEN CONSENT

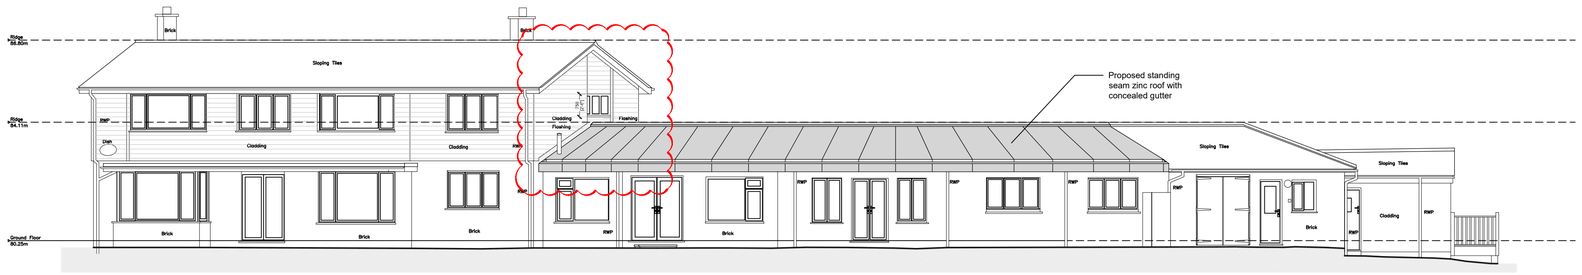


South Elevation

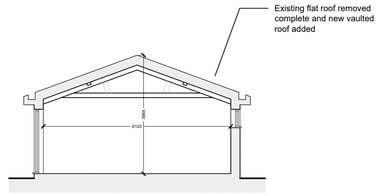


Section A-A

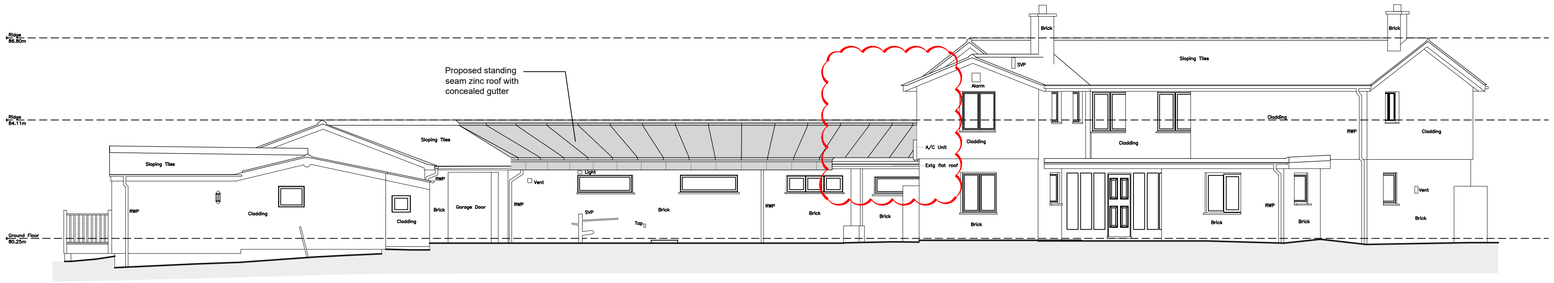


North Elevation

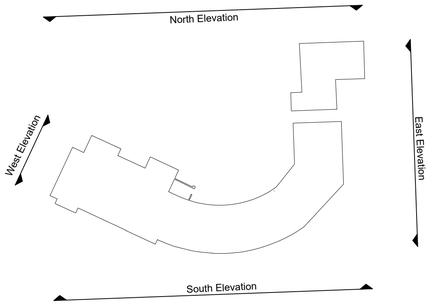

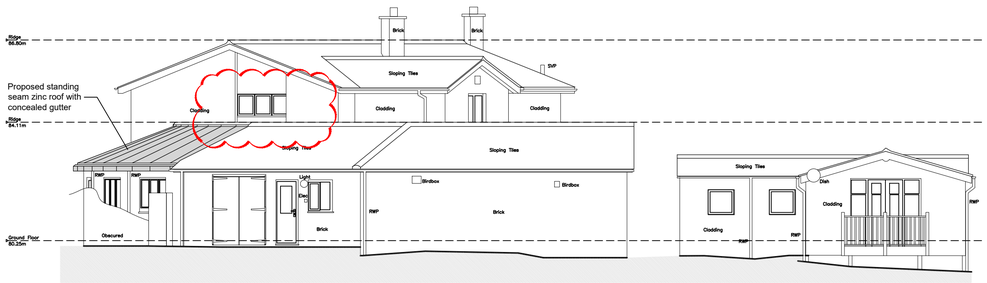

East Elevation

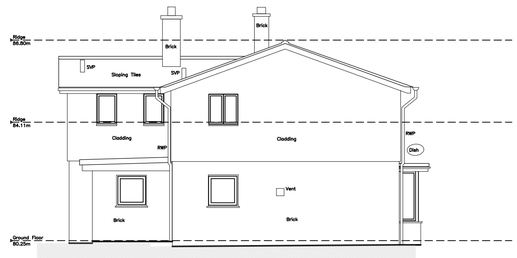

West Elevation

5 0 5 10

Scale Bar 1:100

REV	DATE	BY	AMENDMENT
A	29.05.24	GW	FLAT ROOF REMOVED. WINDOW AMENDED ON EAST ELEVATION

folkes architects
The Old Forge
6 Church Street
Storrington
West Sussex
RH20 4LA
t. 01903 868629
info@folkesarchitects.co.uk

CLIENT
Mr & Mrs B Covey

JOB TITLE
Home Farmhouse
Prings Lane
Maplehurst
West Sussex
RH13 6GZ

DRAWING TITLE
Proposed Elevations

DRAWING STATUS
Planning
NOT FOR CONSTRUCTION USE UNLESS STATED AS 'CONSTRUCTION'

DATE	SCALE	DRAWN BY	CHECKED BY
Aug 2023	1:100@A1	GW	MF

JOB NO.	DRAWING NO.	REVISION
23055	2.02	A