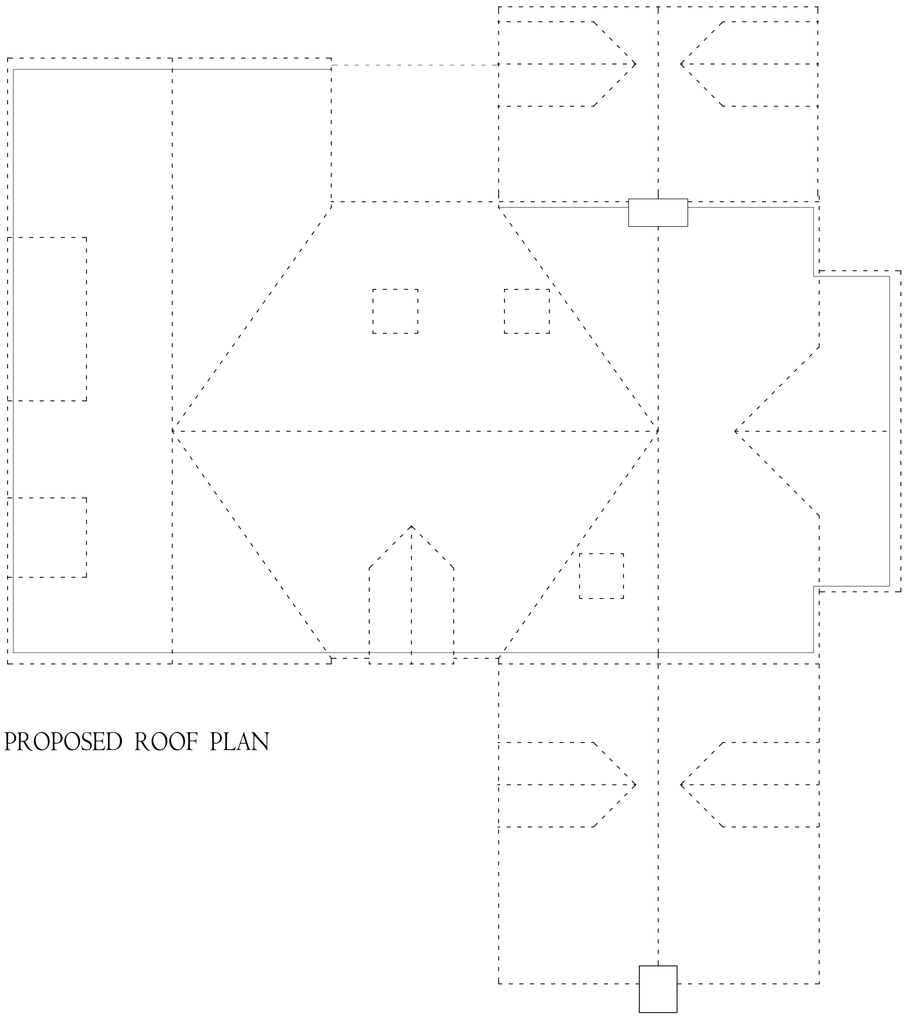

PROPOSED ROOF PLAN

© Williamson & Daughter - MMXXIV. Use figured dimensions given in preference to scaling. All dimensions to be checked on site. All works subject to Planning and Building Regulations approval. Any discrepancies to be reported immediately upon discovery.

0 0.5 1.0m. 2.0m. 3.0m. 4.0m. 5.0m.

Scale 1:50

Williamson & Daughter

WAD House, 248A, Cobham Road, Fetcham, Surrey. KT22 9JF.
T:0208. 715. 9300 / 07831 244 491 E:Info@Williamson-design.co.uk

Title PROPOSED EXTENSIONS

Sheet 4: Roof Plan

Address

'GATEWICK LODGE', BROADFORD BRIDGE ROAD,
WEST CHILTINGTON, PULBOROUGH,
WEST SUSSEX. RH20 2LF.

For Mr. & Mrs. D. Hobbs.

Date JANUARY 2024 Scale 1:50 (A1) Drawn GPW

Drawing Number
E-1934-H-02/4A

Revisions: A: 07.v.24: Client's amendments.

DRAWING No: 1934-HobbsT-02/4A1 PROJECT TITLE: GATEWICK LODGE

DRAWN BY: GPW

PLOT DATE: 31.v.24