Williamson & Daughter
WAD House, 248A, Cobham Road, Fetcham, Surrey. KT22 9JF.
T:0208. 715. 9300 / 07831 244 491 E:Info@Williamson-design.co.uk

0 5 10 25
Scale 1:500

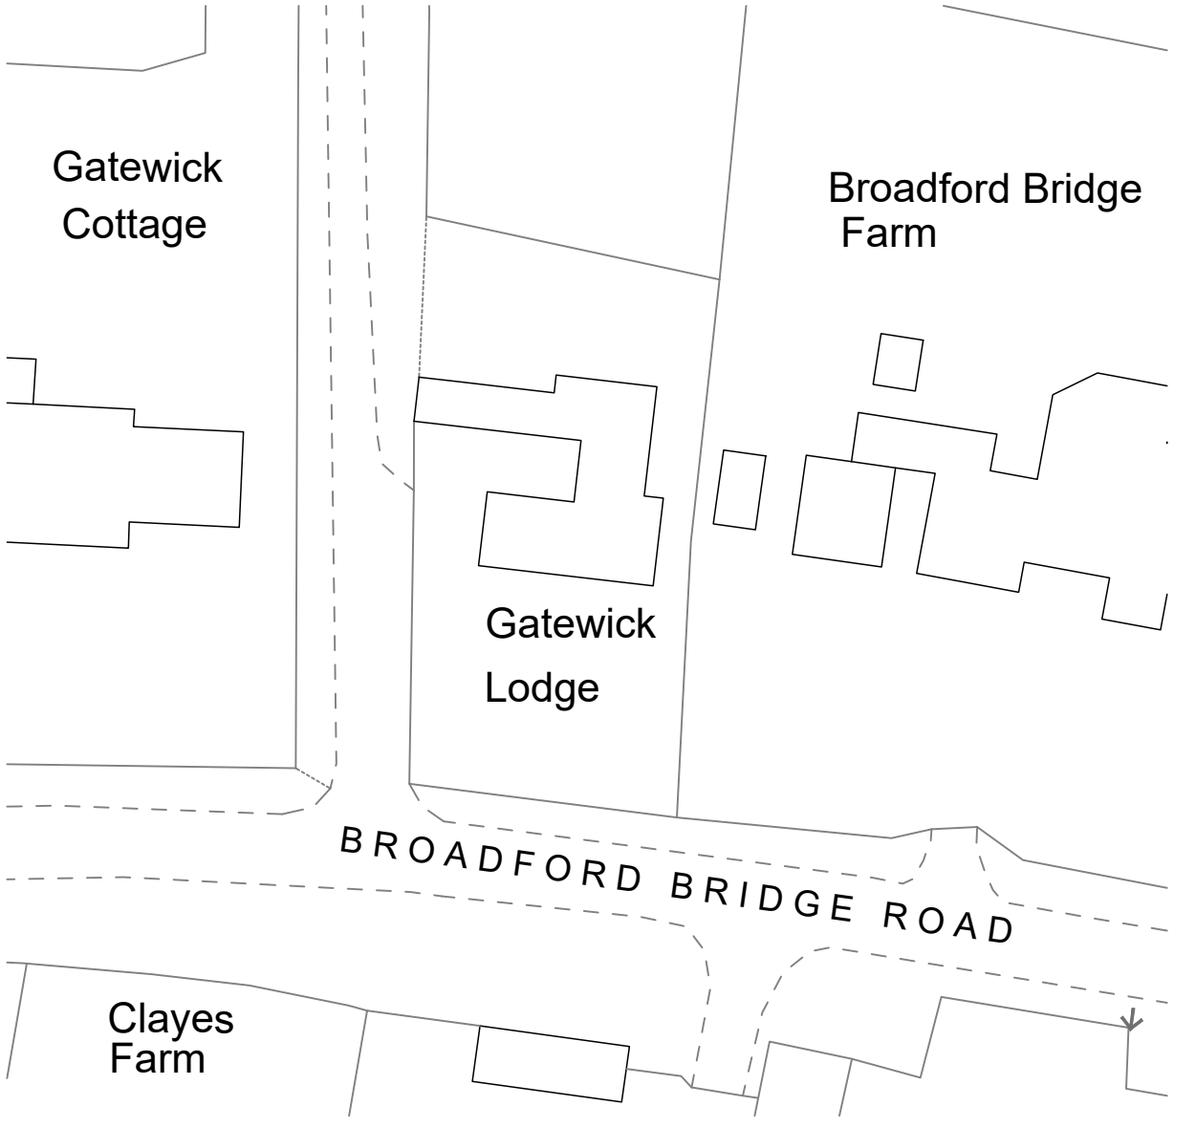

Drawing No. 1934/H/10.1 Date: 13.i.24 Scale: 1:500 By: GPW

Title: Supplementary Drawing: Existing Block Plan

Address: 'Gatewick Lodge', Broadford Bridge Road,
West Chiltington. Pulborough,
West Sussex. RH20 2LF.

For: Mr. & Mrs. D. Hobbs.