
Printing Notes - This document is A4 Size
To print this document accurately to the intended scale, ensure that print settings are set to 'Actual Size' or 'No scaling'. **Do not print 'Fit to page'**
Drawings not for construction.

A4 page

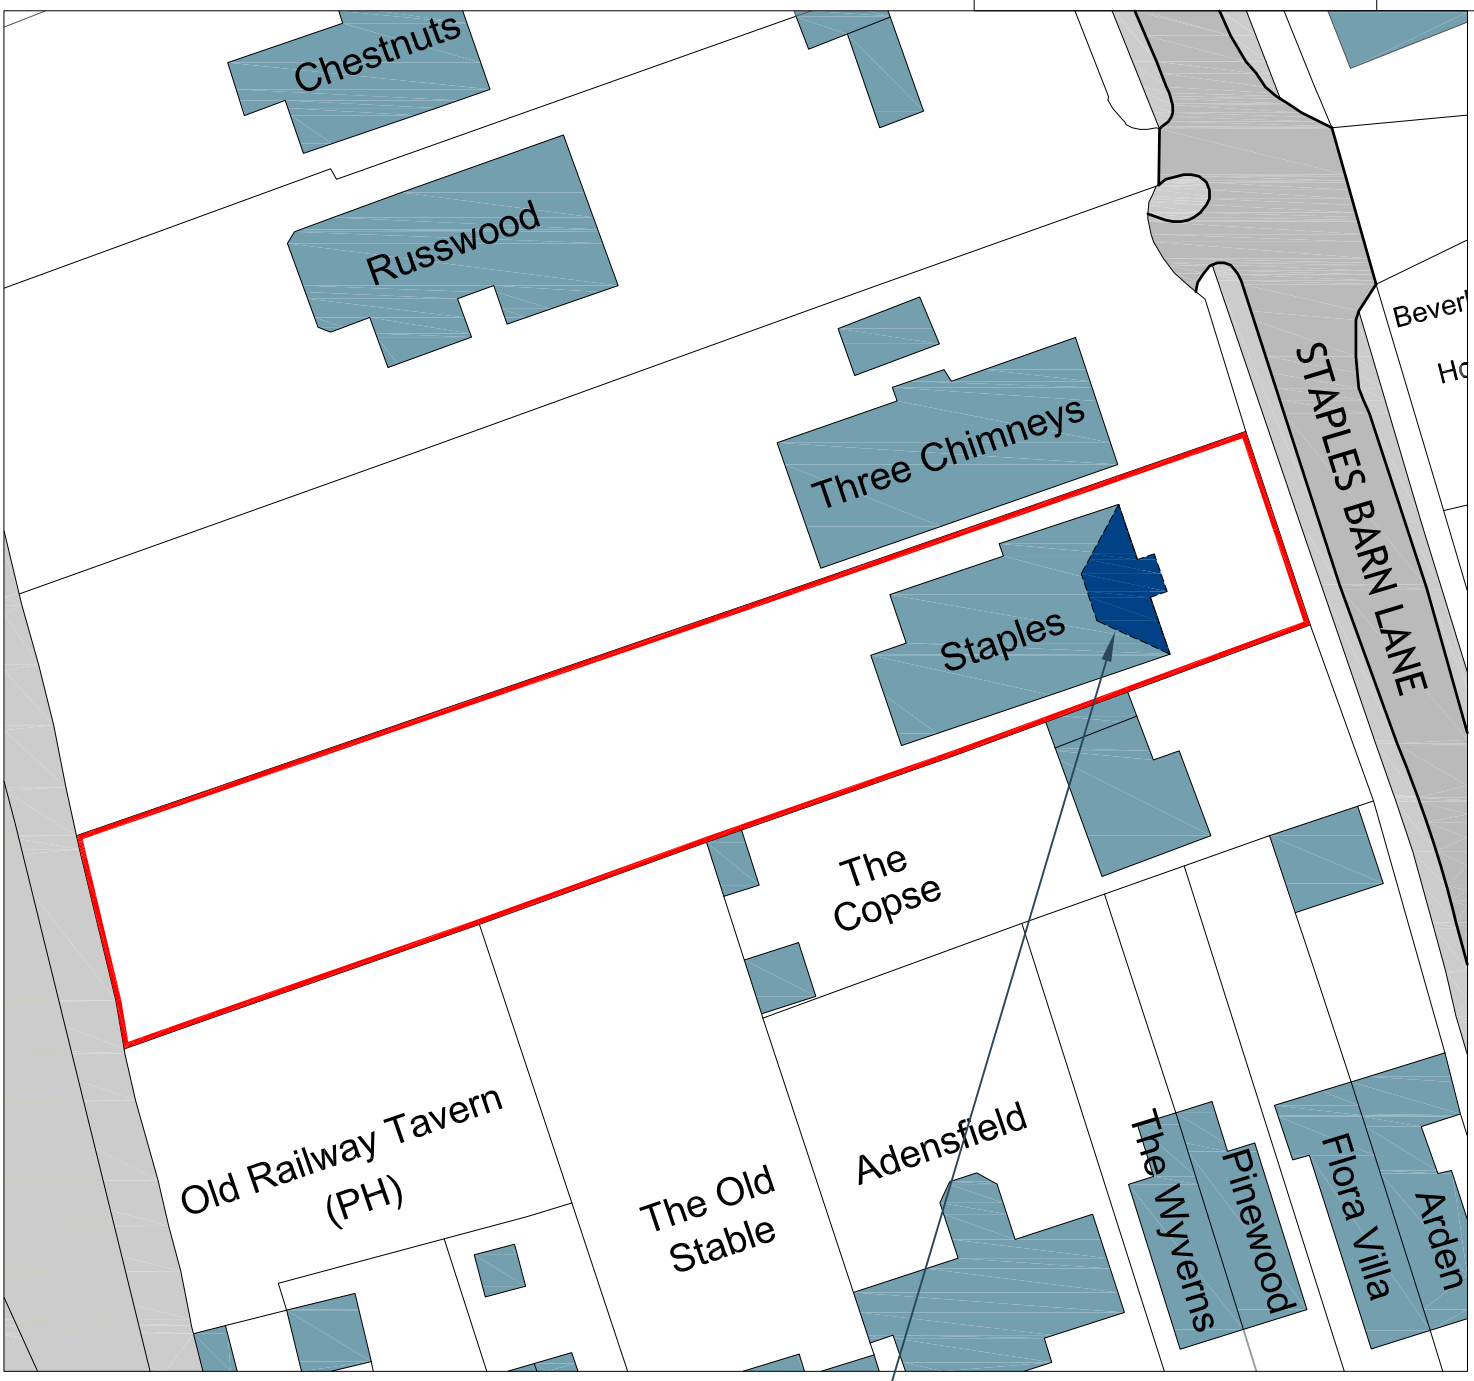

+BP Block Plan 1:500

Scale in Metres 1:500

0 5 10 15 20 25

PLATFORM 3
SURVEY - DESIGN - VISUALISE
www.platform3.design studio@platform3.design

address: Staples, Staples Barn Lane, Henfield BN5 9PR	project: Proposed works	date: May 2024	scale: as shown@A4
client: Carmichael	drawing title: Block Plan	drg. no: 24-P05-02	revision:

© PLATFORM 3 Design