
Existing


Existing Ground Floor	157.7m²
Existing First Floor	32.7m²



+10.01 Ground Floor Plan

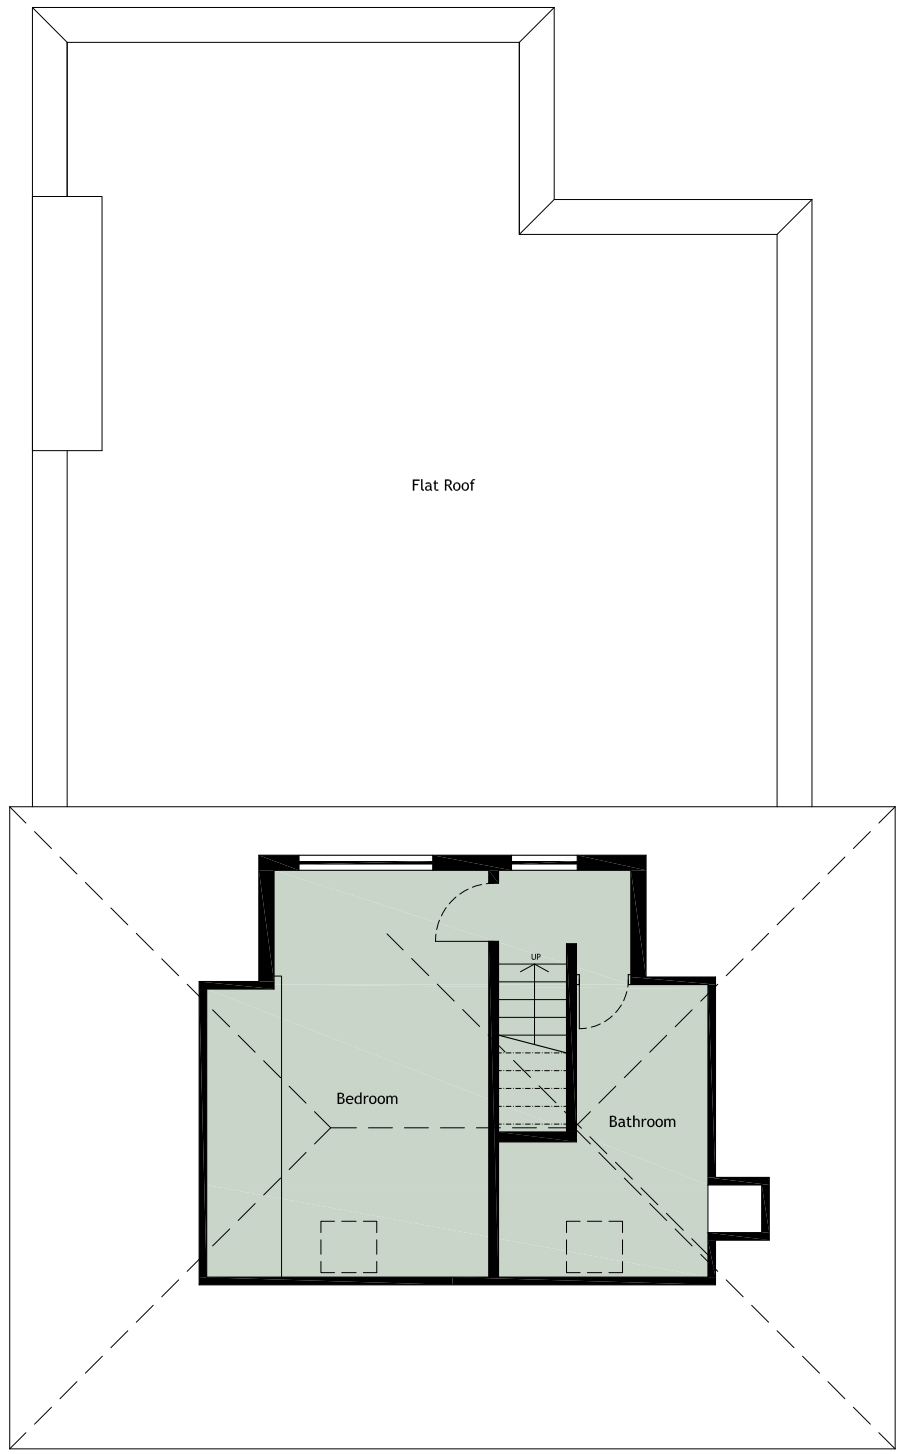

+10.02 First Floor Plan

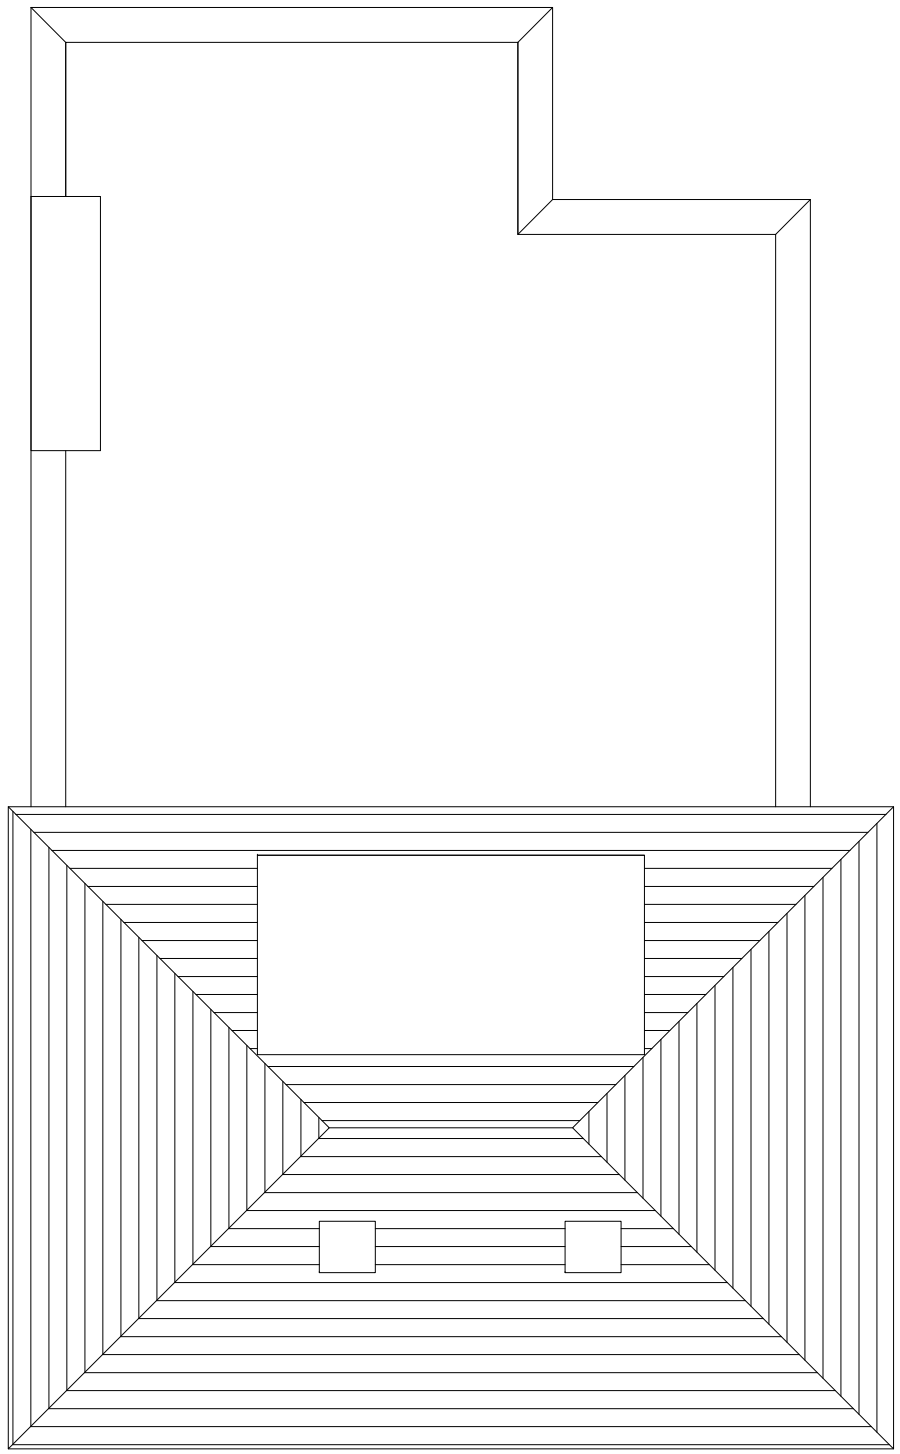

+10.03 Roof Plan

Printing Notes - This document is A3 Size
To print this document accurately to the intended scale, ensure that print settings are set to 'Actual Size' or 'No scaling'
Do not print 'Fit to page'
Drawings not for construction

A3 page

© PLATFORM 3 - Design

Scale in Metres 1:100
0 1 2 3 4 5

PLATFORM 3
SURVEY - DESIGN - VISUALISE
www.platform3.design studio@platform3.design

address	Staples Staples Barn Henfield BN5 9PR
client	Carmichael
project	Roof Extension & Renovation
drawing title	Existing Plans
date	May 2024
drg. no	24-P05-10
scale	as shown@A3
revision	