


Existing

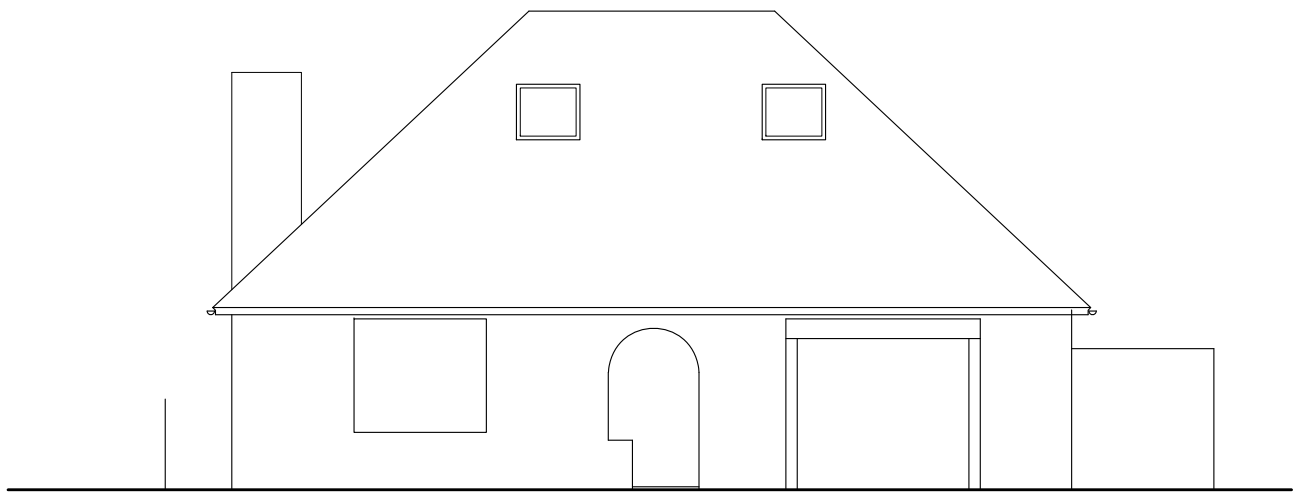


+20.1 East Elevation

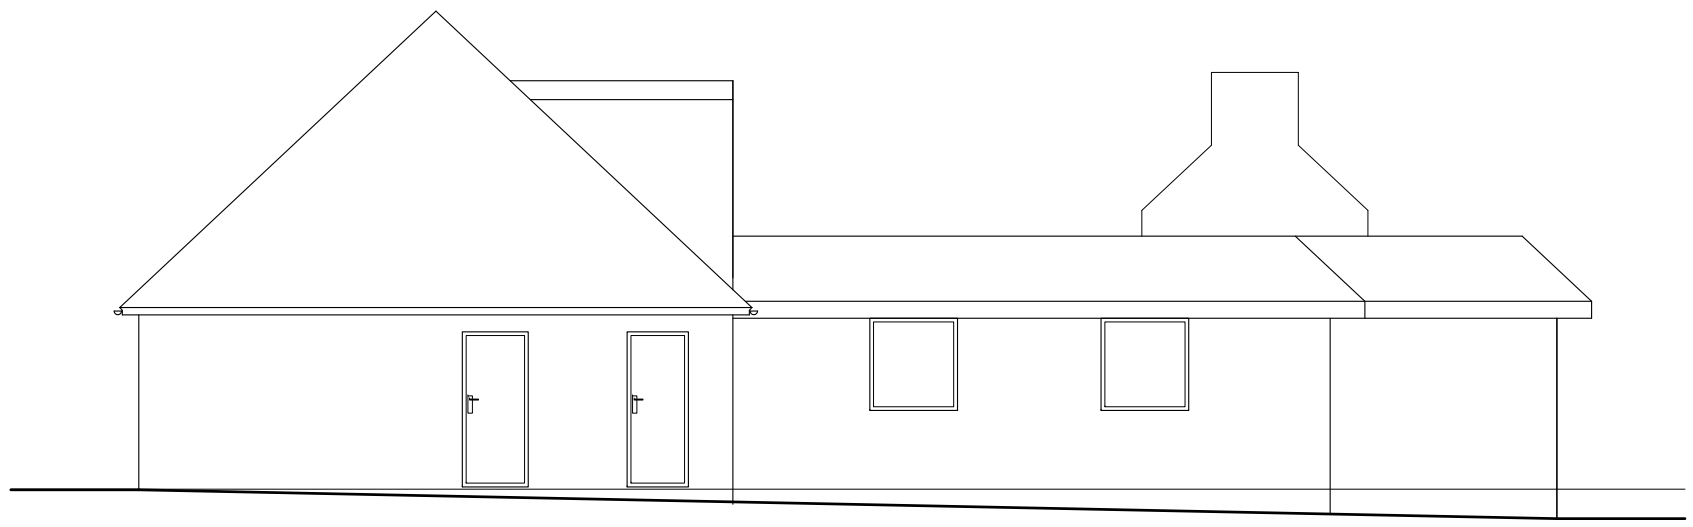

+20.2 North Elevation

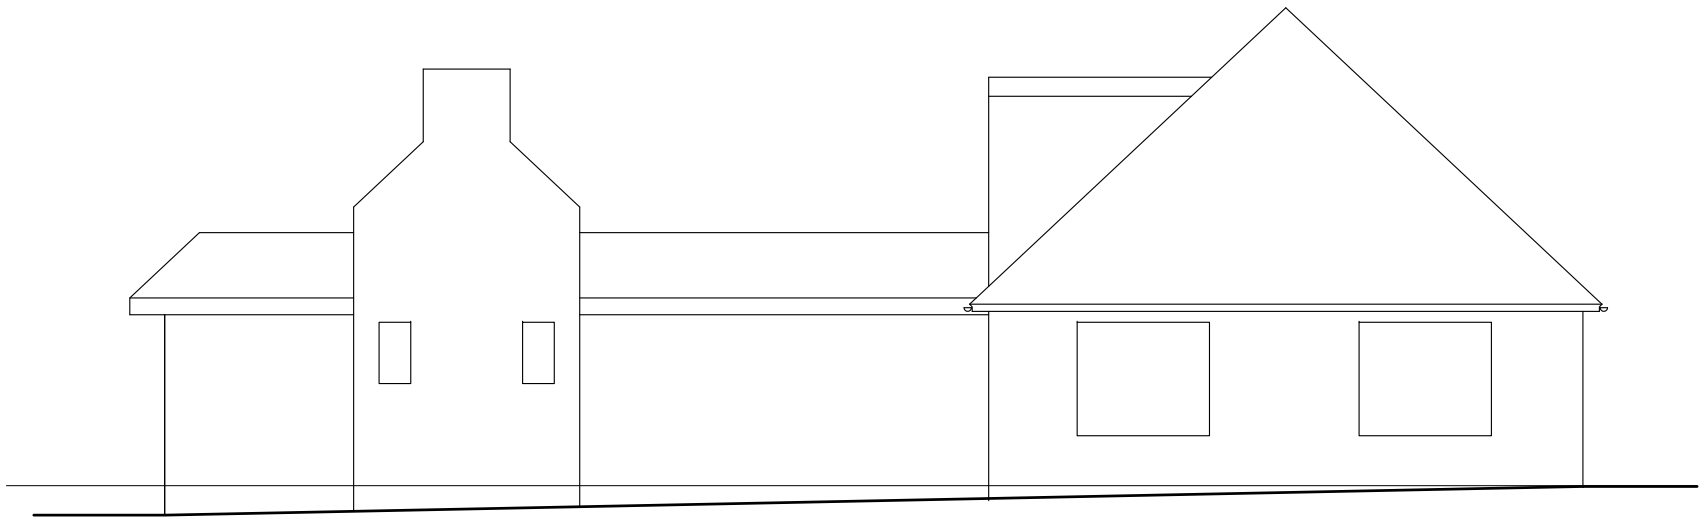

+20.3 South Elevation

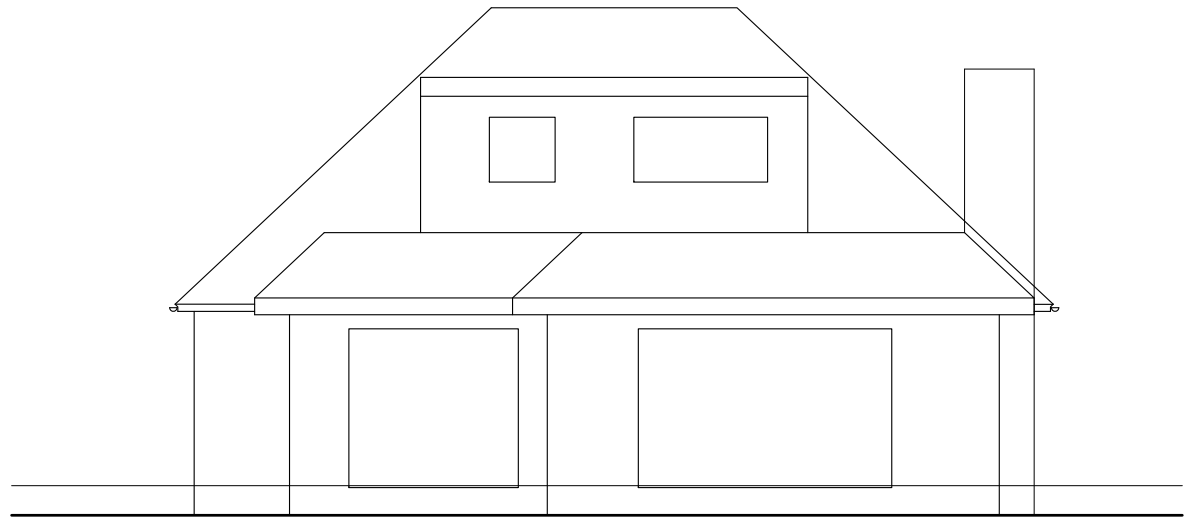

+20.4 West Elevation

Printing Notes - This document is A3 Size
To print this document accurately to the intended scale, ensure that print settings are set to 'Actual Size' or 'No scaling'
Do not print 'Fit to page'
Drawings not for construction

A3 page

© PLATFORM 3 - Design

Scale in Metres 1:100

0 1 2 3 4 5

PLATFORM 3
SURVEY - DESIGN - VISUALISE
www.platform3.design studio@platform3.design

address: Staples, Staples Barn, Henfield BN5 9PR

client: Carmichael

project: Roof Extension & Renovation

drawing title: Existing Elevations

date: May 2024

drg. no: 24-P05-20

scale: as shown@A3

revision: