


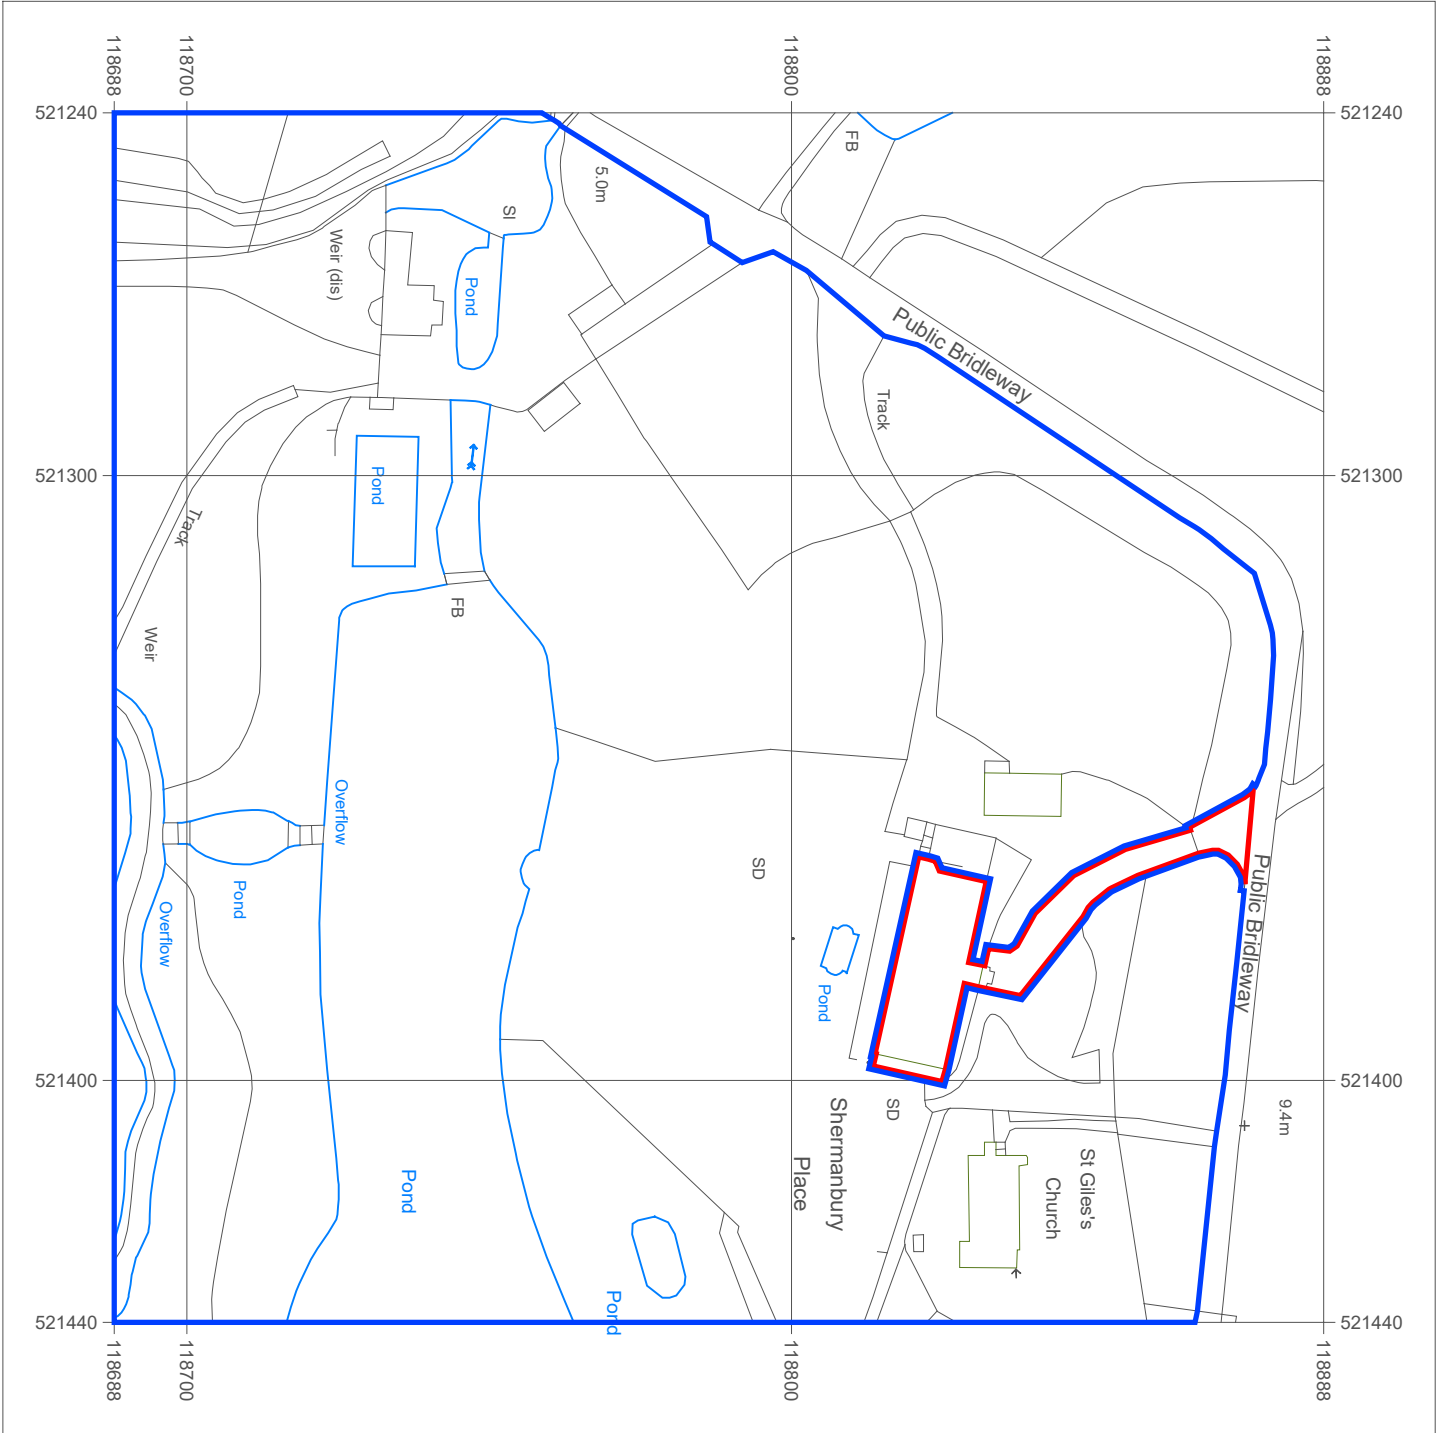


Serial number: 303154

© Crown copyright and database right 2025
Ordnance Survey licence AC0000848283
Reproduction in whole or in part is prohibited
without the prior permission of Ordnance Survey.

Location Plan

1:1250 | EXISTING



Proposed alterations to existing building

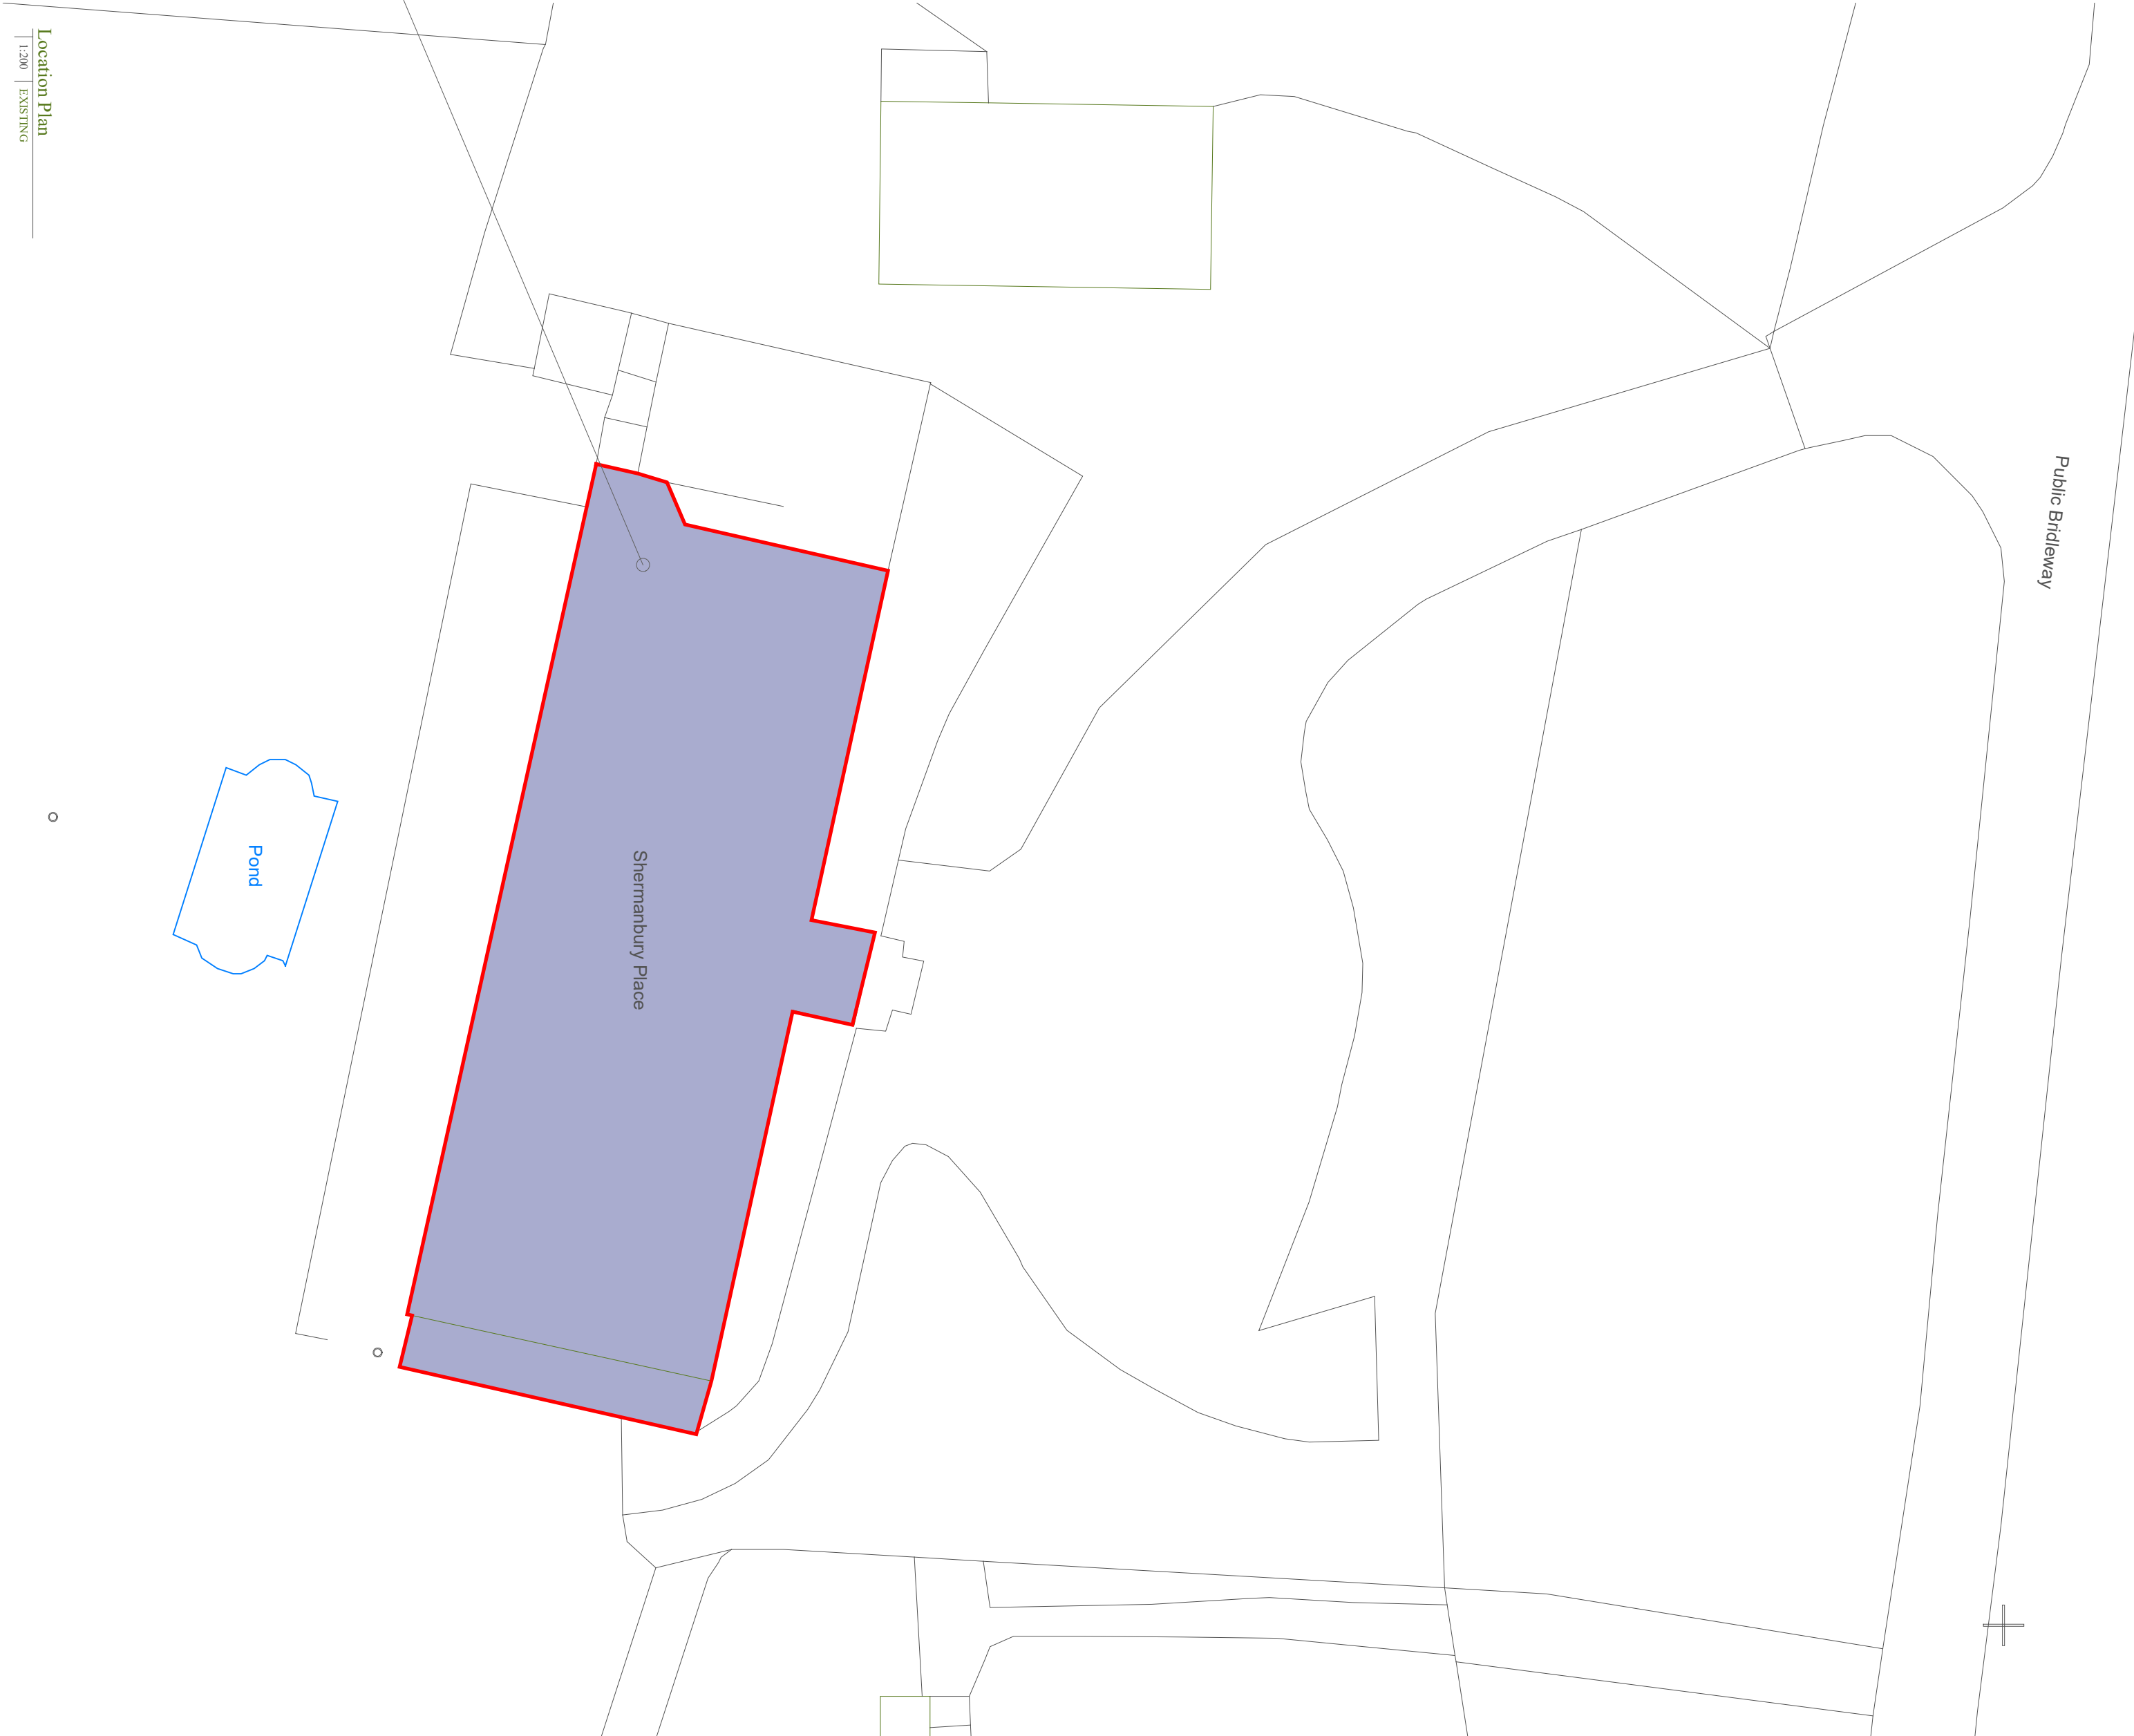

Address	
Shermanbury Place, Brighton Rd, Horslam RH13 8HP	
Drawing No. 2405SH_R2_000	
Scale @ A2	1:1250
Job No.	2405SH_R2
Drawn By	VM
Checked By	BK
Drawn On	15.12.2025
Issued On	15.12.2025
Status	Existing
Drawing	Location Plan
Submission	Planning
Revision	000



Indicative: 0°

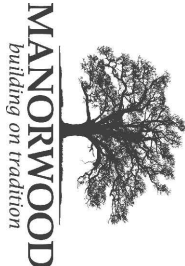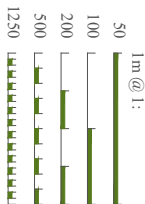

Suite 114
26 The Home!
Chichester
West Sussex
PO19 7BB

t4: 01243 201 102
email: enquiries@manorwood.co.uk
web: www.manorwood.co.uk

All responsibilities and duties of
Principal Designer as stated within the
above regulations now revert to the
client unless Manorwood are appointed
to undertake the design, regulations or
construction drawings.

This information can be provided on
request; however, it is anticipated that
the information will be used for planning
purposes only and as such does not
highlight residual design related health
and safety risks.

Do not scale from this drawing unless
for Local Authority planning purposes.
All dimensions must be checked on
site prior to commencement of works.

Construction (Design and
Management) Regulations 2015

This drawing is intended for Planning
purposes only and as such does not
highlight residual design related health
and safety risks.

This drawing is the copyright of
Manorwood Construction Ltd but may
be used for planning purposes by the
client and its agents without breach of
copyright.