


First Floor Plan

1:100 | EXISTING

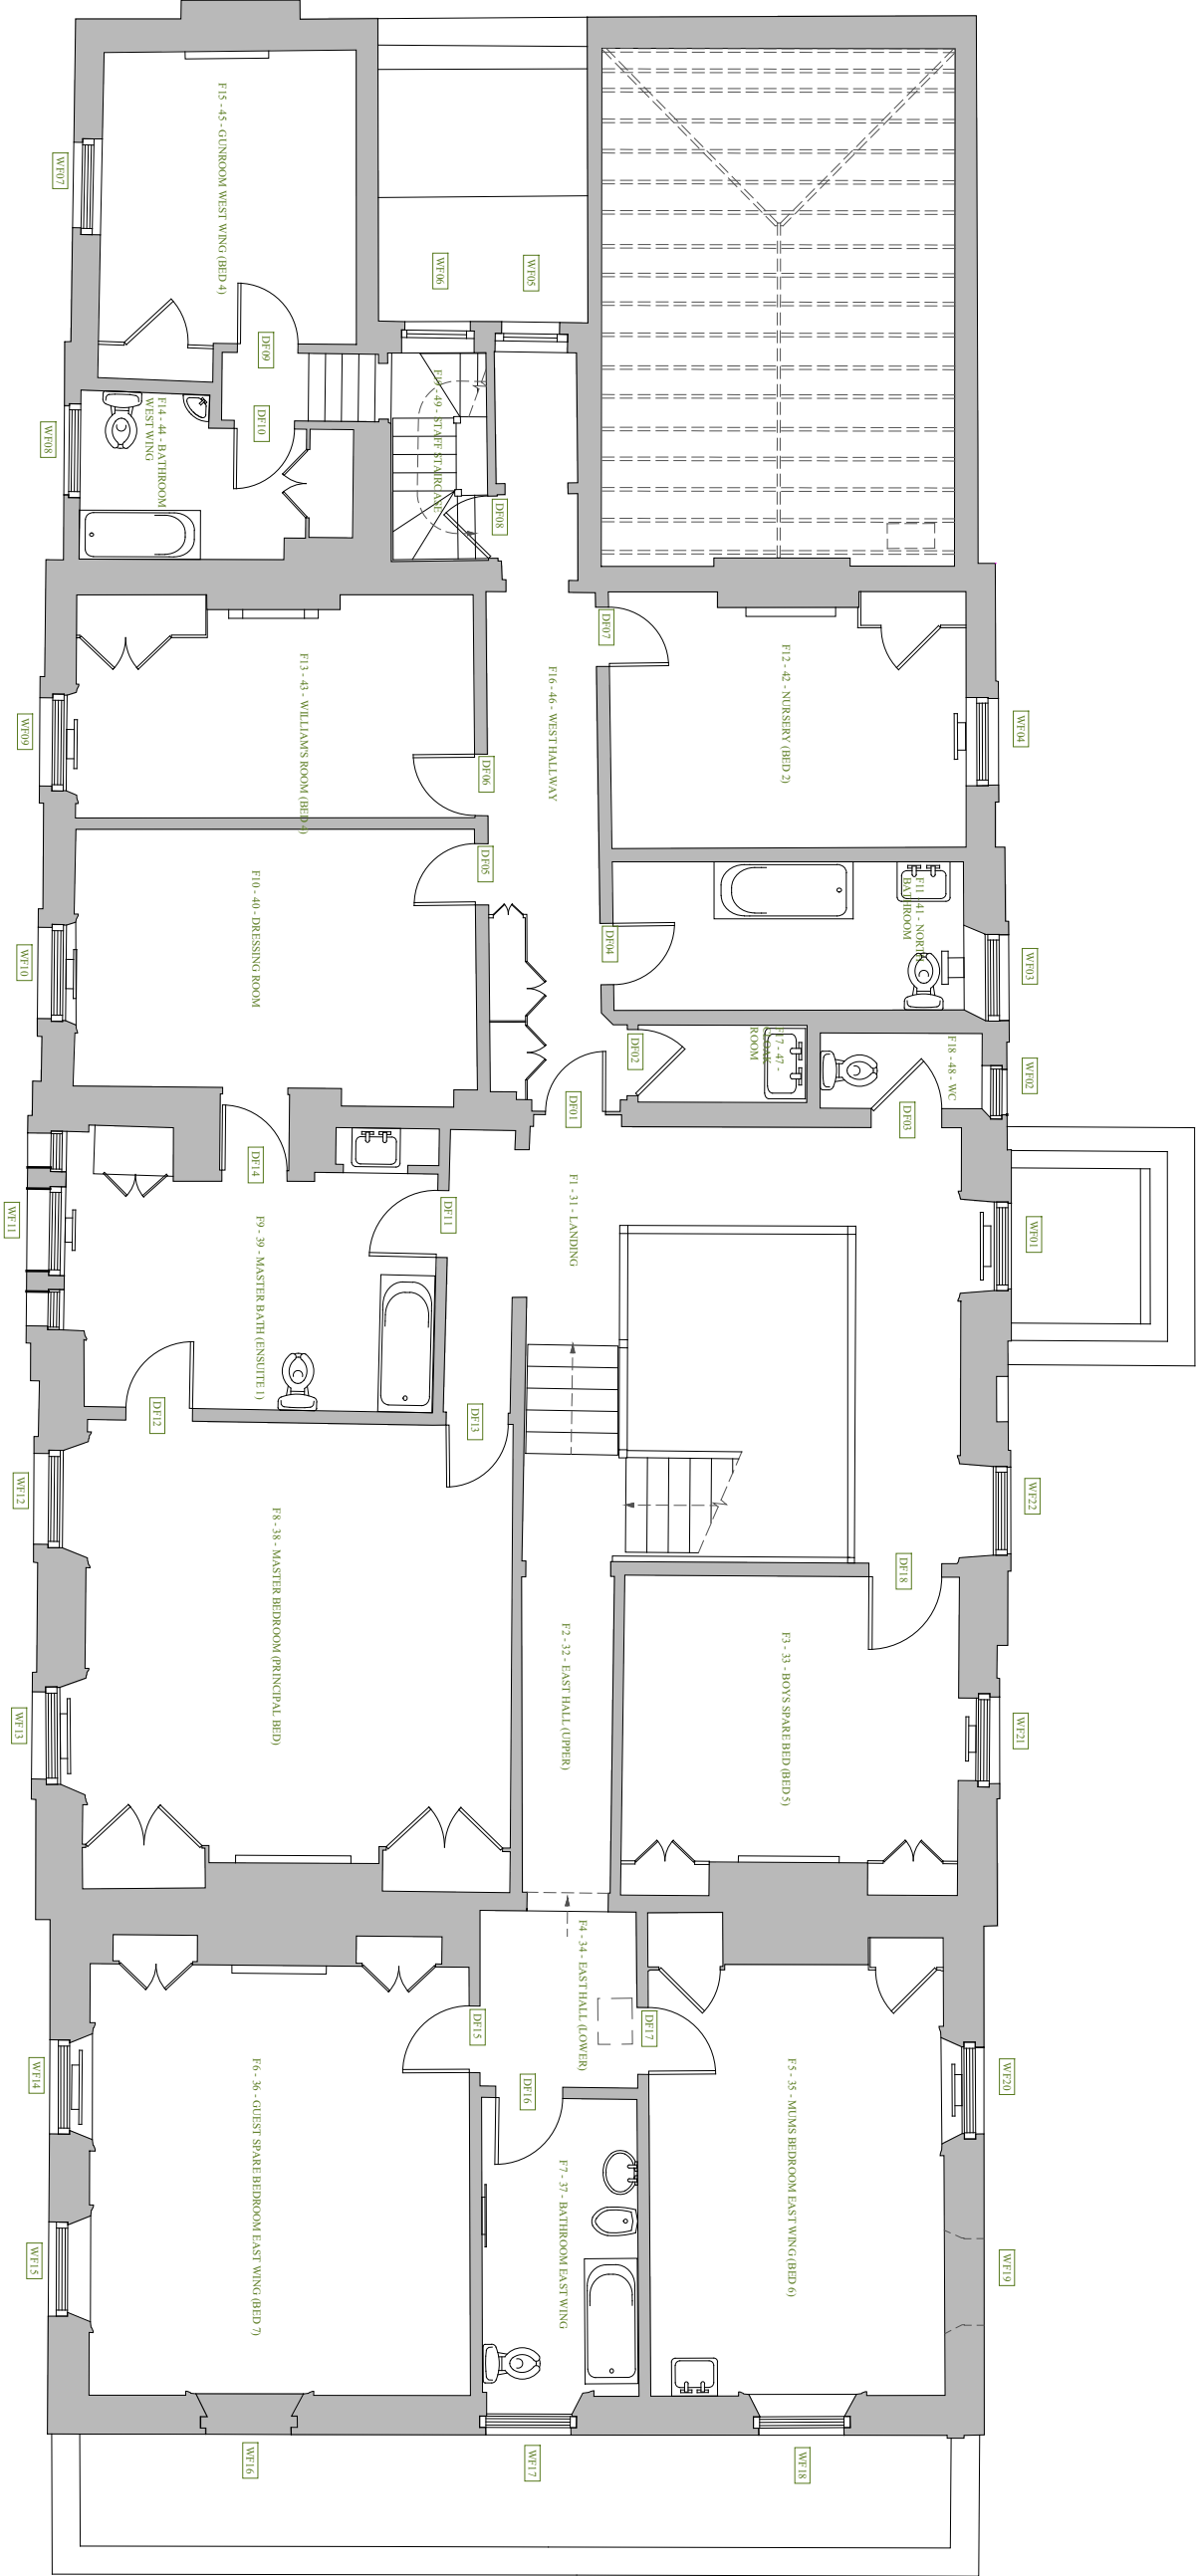

Key:

Areas with new electric mat underfloor heating

Hand existing door swing

Install new toilet hand basin

Refurbish and relocate existing basin and bathtub. Install new toilet and shower

Remove existing partition and install new one as indicated. Install high level glazing in new studwork wall. Relocate and hand swing of DF 11

Install new sink in existing cupboard, including water supply and plumbing for basin from adjacent kitchenette/F7 bathroom

Install glazed Crittal style double fire doors/partition to between east hallway, below existing glazed top light

Refurbish existing bathroom and install new sanitaryware to clients details

Install new tall cupboards. Install new plumbing and electrics for basin, microwave and kettle.

Block opening between ensuite and dressing room.

Removal of existing sanitaryware. Install new bathroom suite to revised layout.

First Floor Plan

1:100 | PROPOSED

