


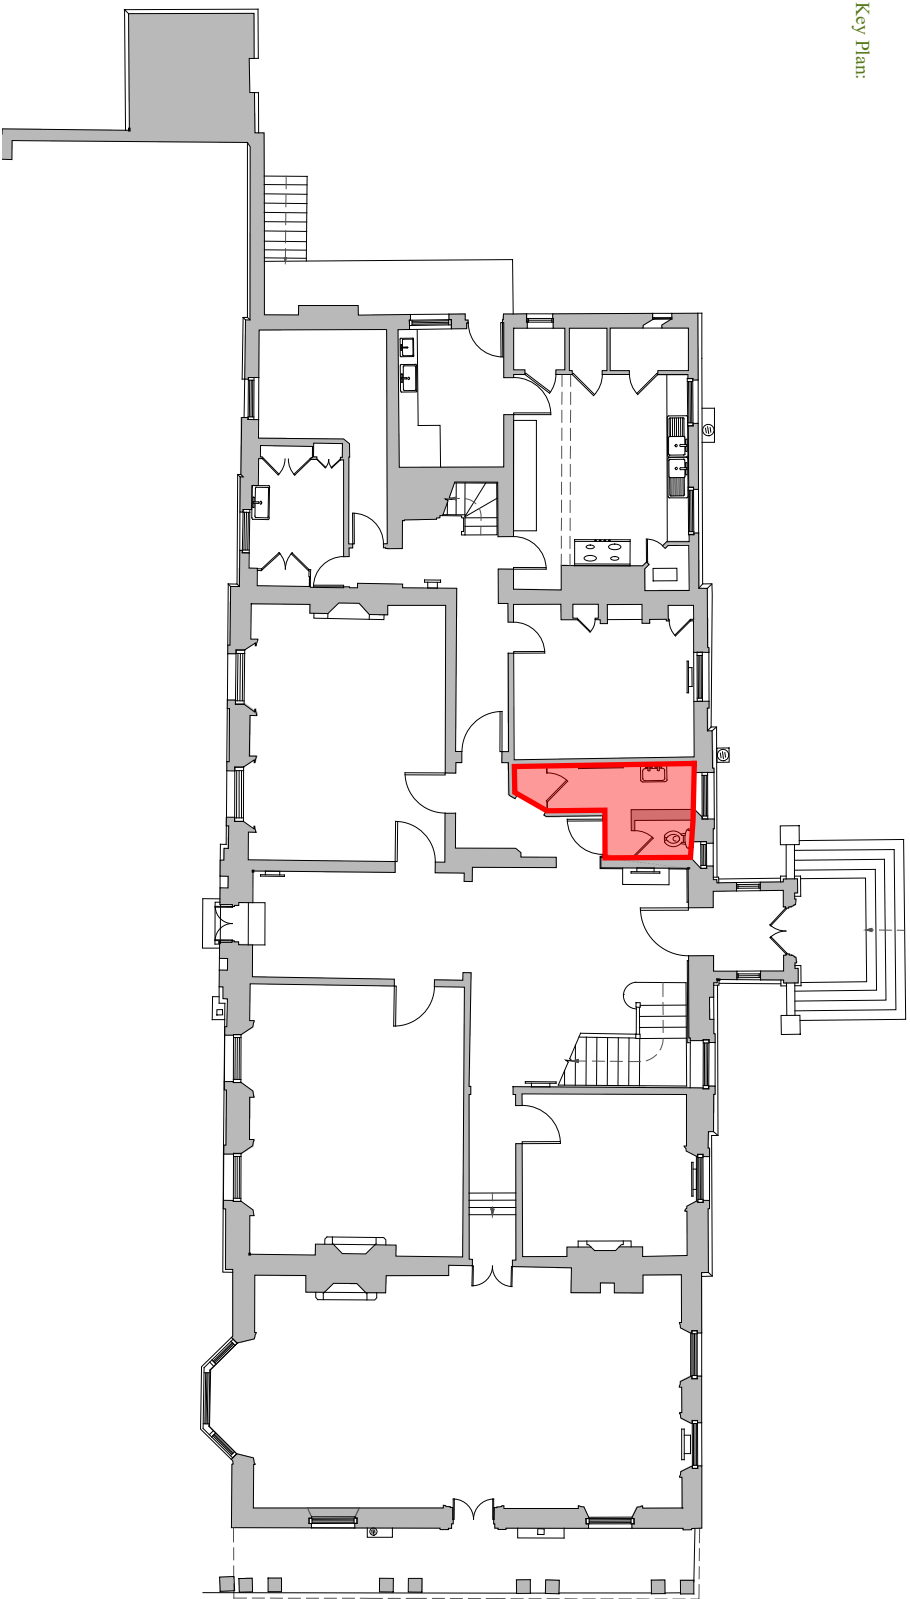

This drawing is the copyright of Manorwood Construction Ltd but may be used for planning purposes by the client without breach of copyright.

Do not scale from this drawing unless for Local Authority planning purposes. All dimensions must be checked on site prior to commencement of works.

Construction (Design and Management) Regulations 2015

This drawing is intended for Planning purposes only and as such does not highlight residual design related health and safety risks.

This information can be provided on request; however, it is anticipated that the Principal Designer will be identified during the detailed Building Regulations or construction design team status and prior to construction works commencing on site.

All responsibilities and duties of the Principal Designer as stated within the above regulations now revert to the client unless Manorwood are appointed to undertake the Building Regulations or construction drawings.



Suite 114
26 The Homel
Chichester
West Sussex
PO19 7JH

t4: 01243 201 102
email: enquiries@manorwood.co.uk
web: www.manorwood.co.uk

Address

Shermanbury Place, Brighton Rd,
Hove, Brighton BN1 5 8HP

Drawing No. 2405SH_R2_300

Scale @ A2 1:20

Job No. 2405SH_R2

Drawn By VM

Checked By BK

Drawn On 15.12.2025

Issued On 15.12.2025

Status Proposed


Drawing G4 - CLOAK ROOM
AND WC

Submission Planning

Revision 00



Indicative 0°

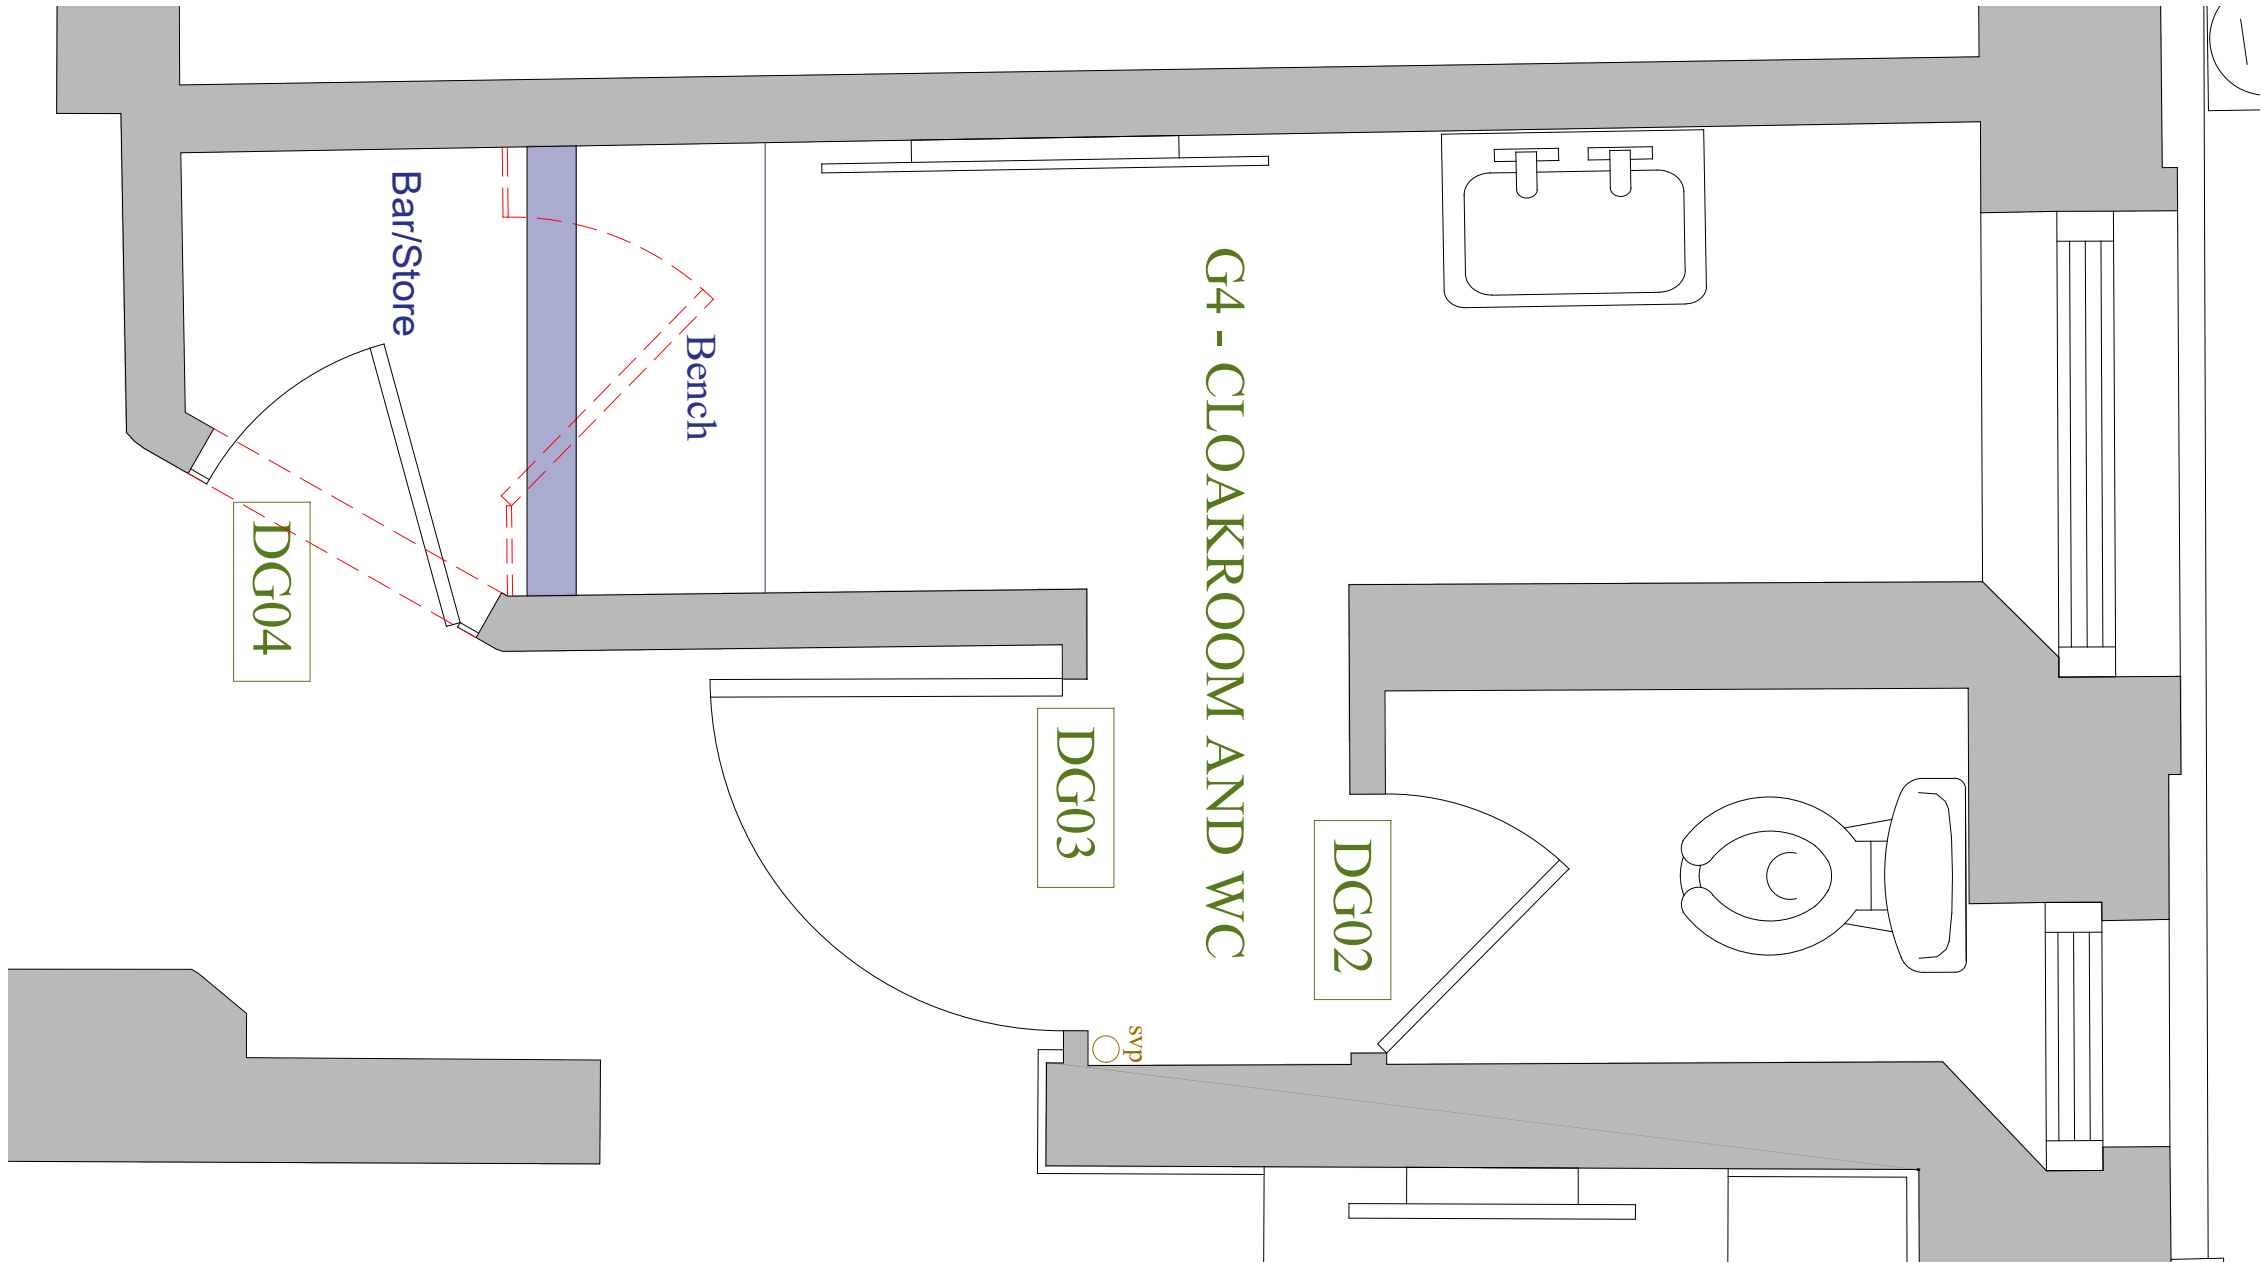

G11 - UTILITY (PANTRY)

1:20 PROPOSED

Im @ 1:

20