

G7 - LIVING ROOM (FORMER FARM OFFICE)

Walls:

- New arched opening in existing wall (north of room)

Doors:

- Install new glazed door

Windows:

- WG12 Remove existing timber window/framing. Make good. Supply and install new window in 6 over 6. Fix Only Ironmongery.
- WG12 New hardwood shutters and shutter boxings to reveals of windows including architraves and paneling.



Fireplace:

- Reinstall existing fireplace.

Heating:

- Install new zoned underfloor heating.

Key Plan:

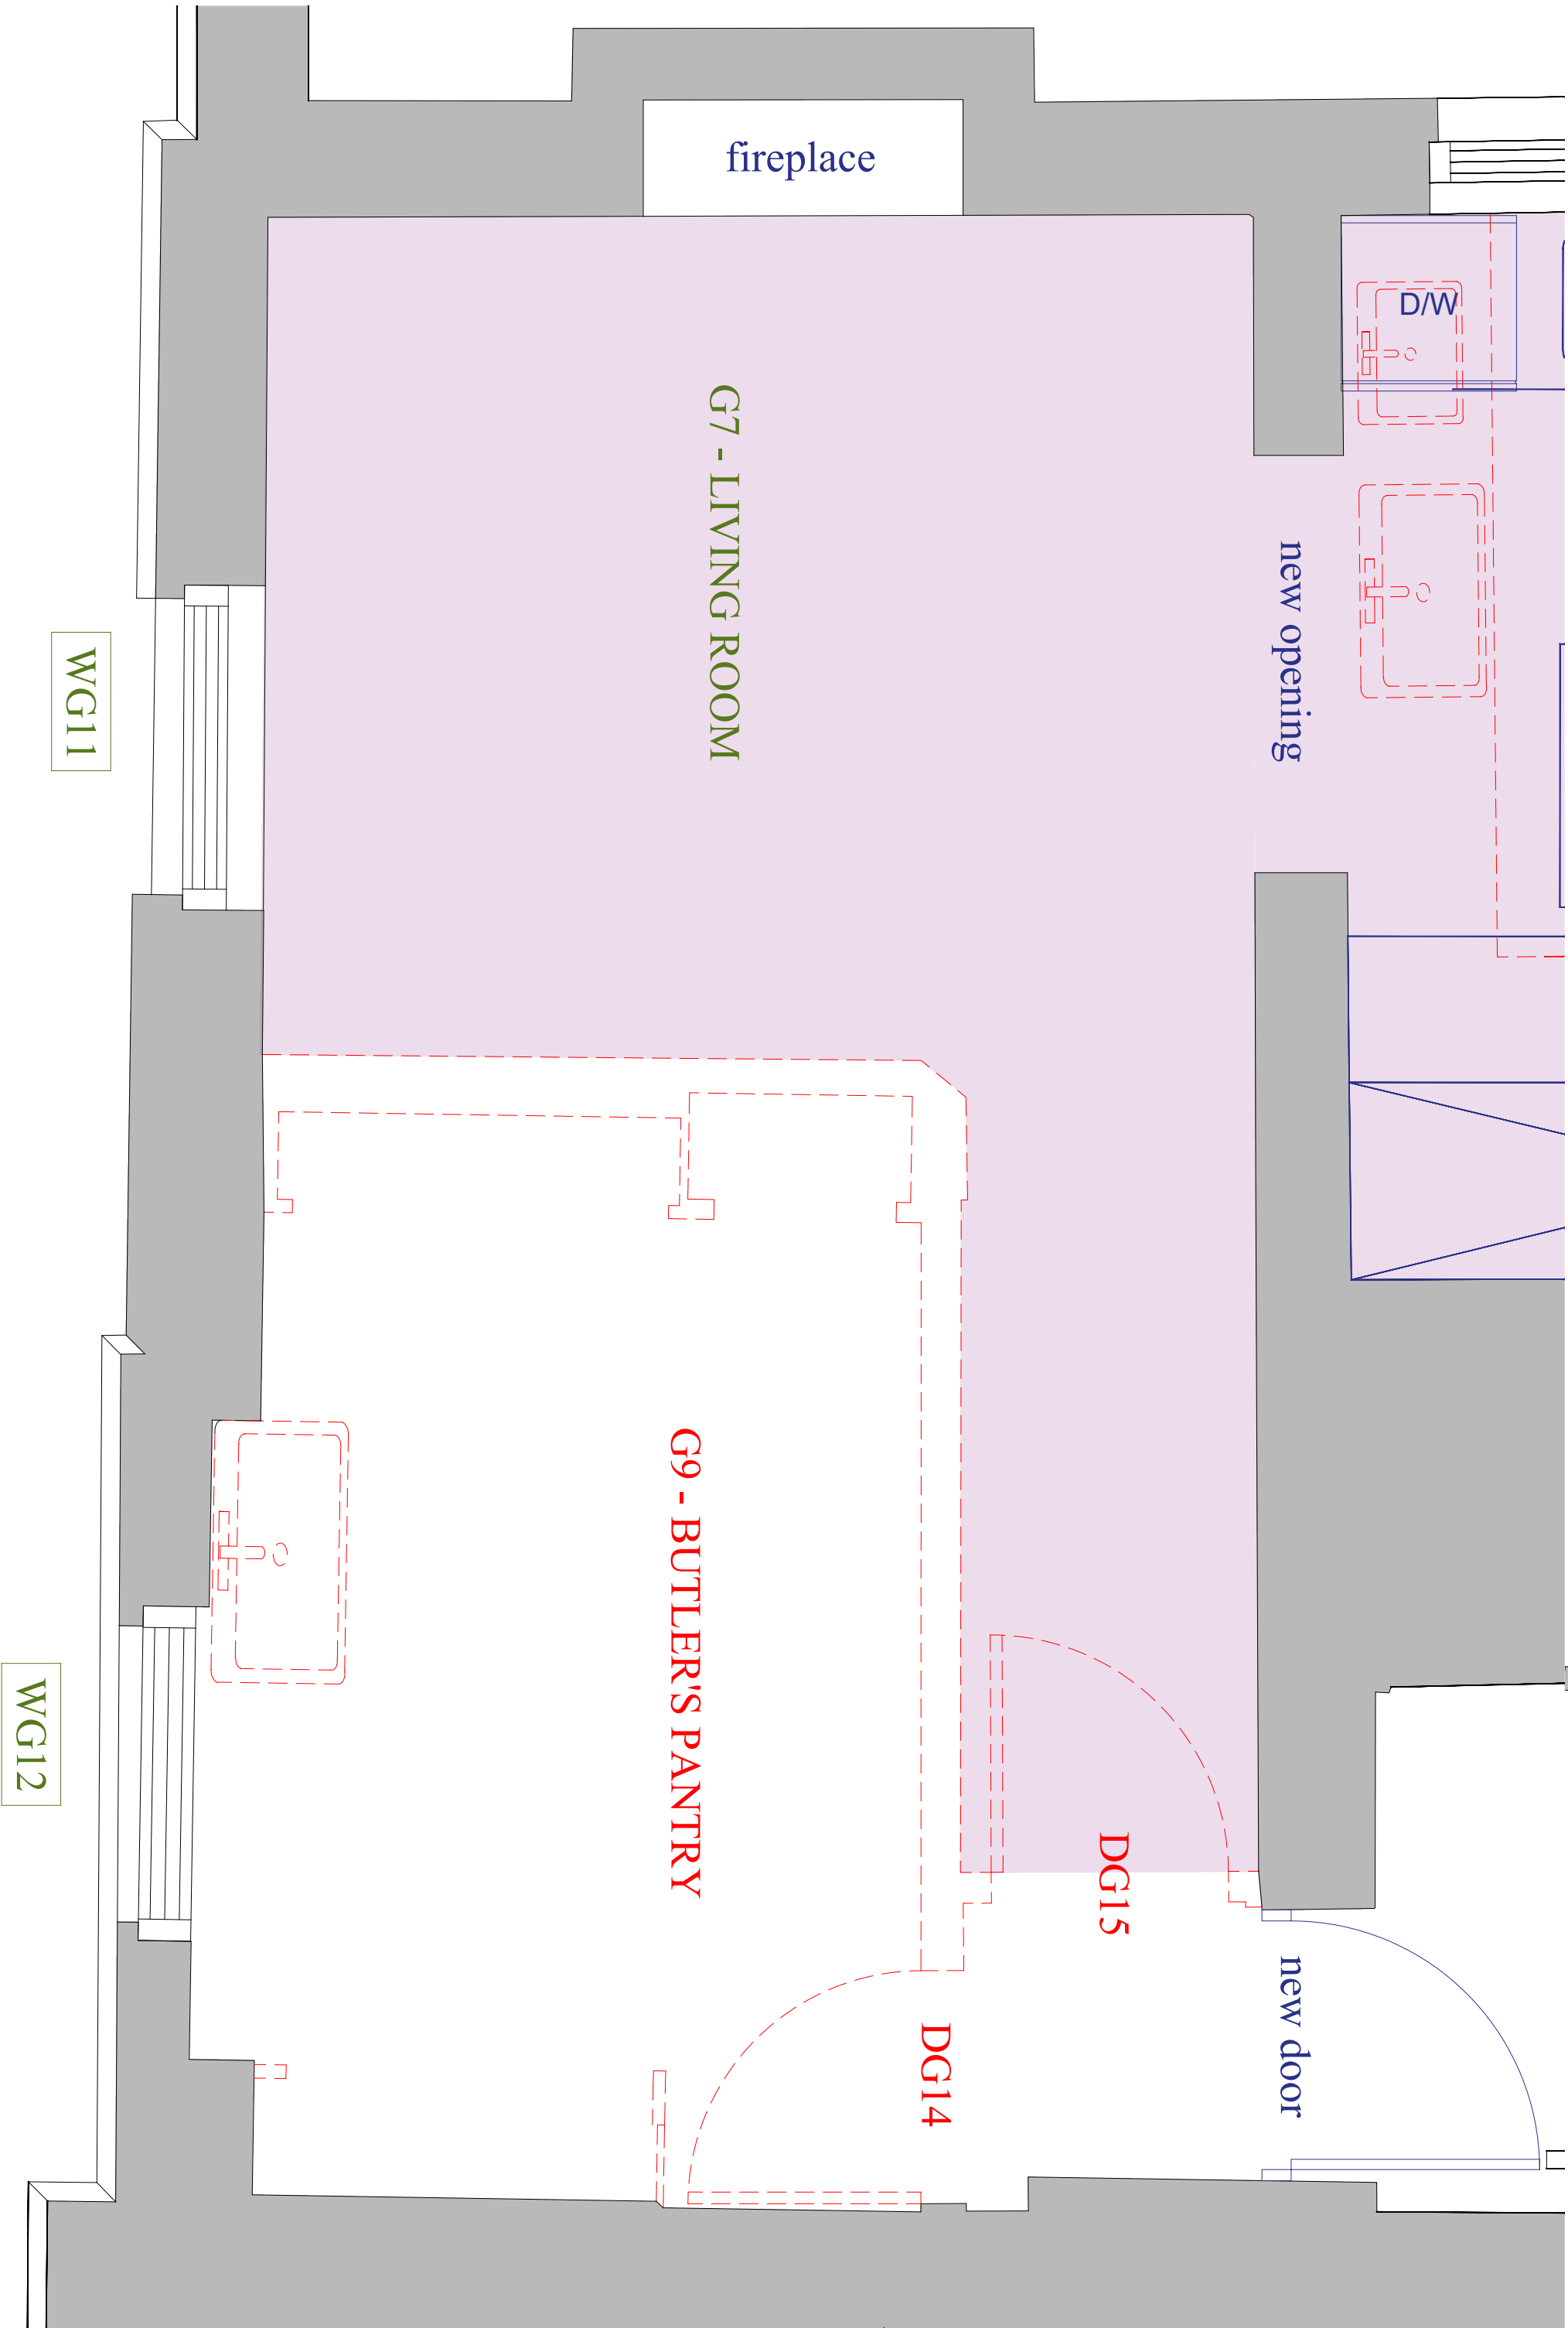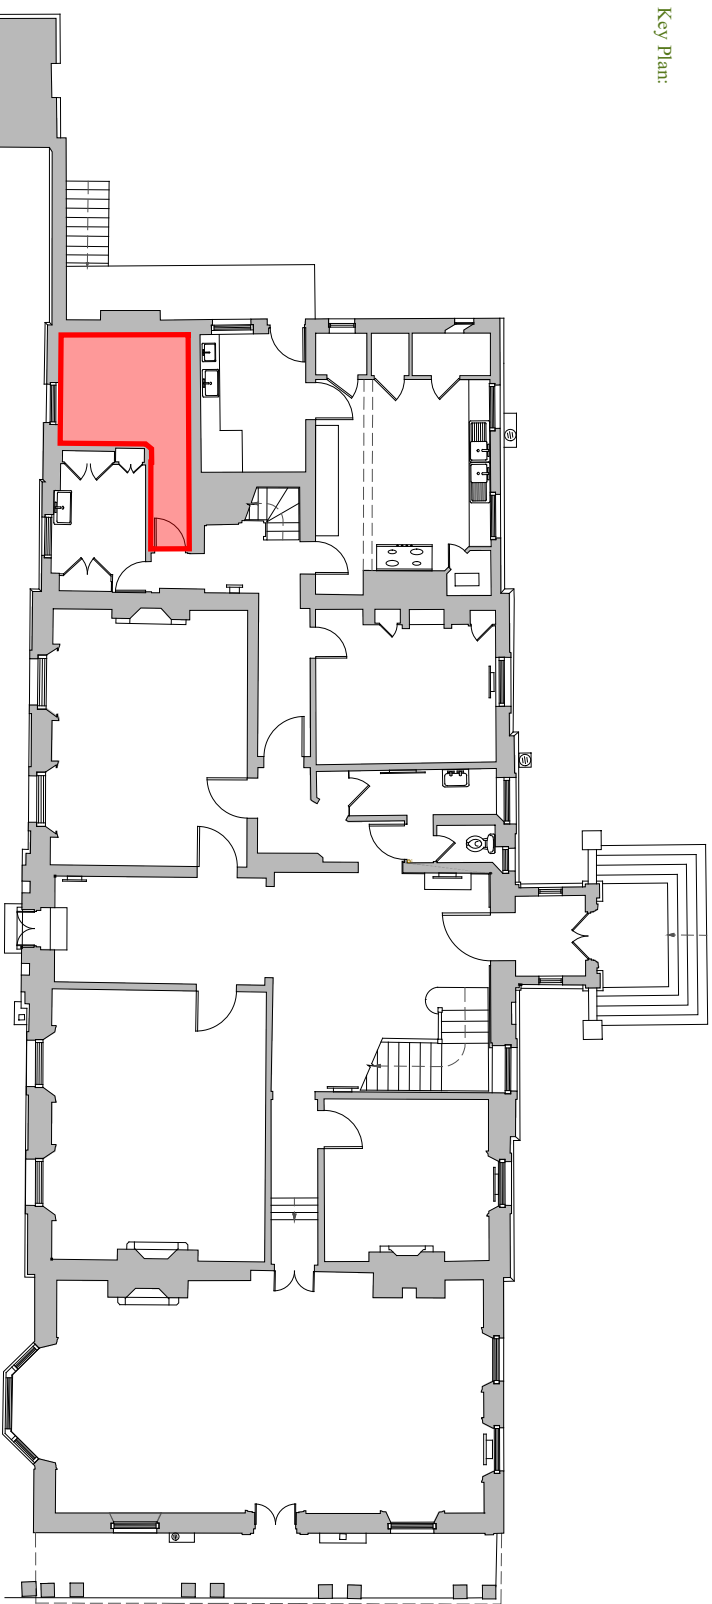

This drawing is the copyright of Manorwood Construction Ltd but may be used for planning purposes by the client and its advisers without breach of copyright.


Do not scale from this drawing unless for Local Authority planning purposes. All dimensions must be checked on site prior to commencement of works.

Construction (Design and Management) Regulations 2015

This drawing is intended for Planning purposes only and as such does not highlight residual design related health and safety risks.

This information can be provided on request; however, it is anticipated that the design team will be responsible for identifying and managing any such risks. Regulations or construction design Status and prior to construction works commencing on site.

All responsibilities and duties of Principle Designer as stated within the above regulations now revert to the client unless Manorwood are appointed to undertake the required regulations or construction drawings.

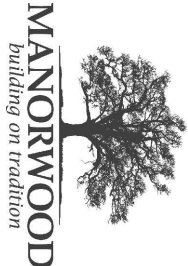

Suite 114
26 The Hornet
Chichester
West Sussex
PO19 7BB

04 01242 301 102
email: enquiries@manorwood.co.uk
web: www.manorwood.co.uk

Address	
Sperminbury Place, Brighton Rd, Horslam RH13 8HP	
Drawing No. 2405SH_R2_301	
Scale @ A2 1:20	
Job No.	2405SH_R2
Drawn By	VM
Checked By	BK
Drawn On	15.12.2025
Issued On	15.12.2025
Status	Proposed
Drawing G7 - LIVING ROOM	
Submission Planning	
Revision	02



Indicative 0°