
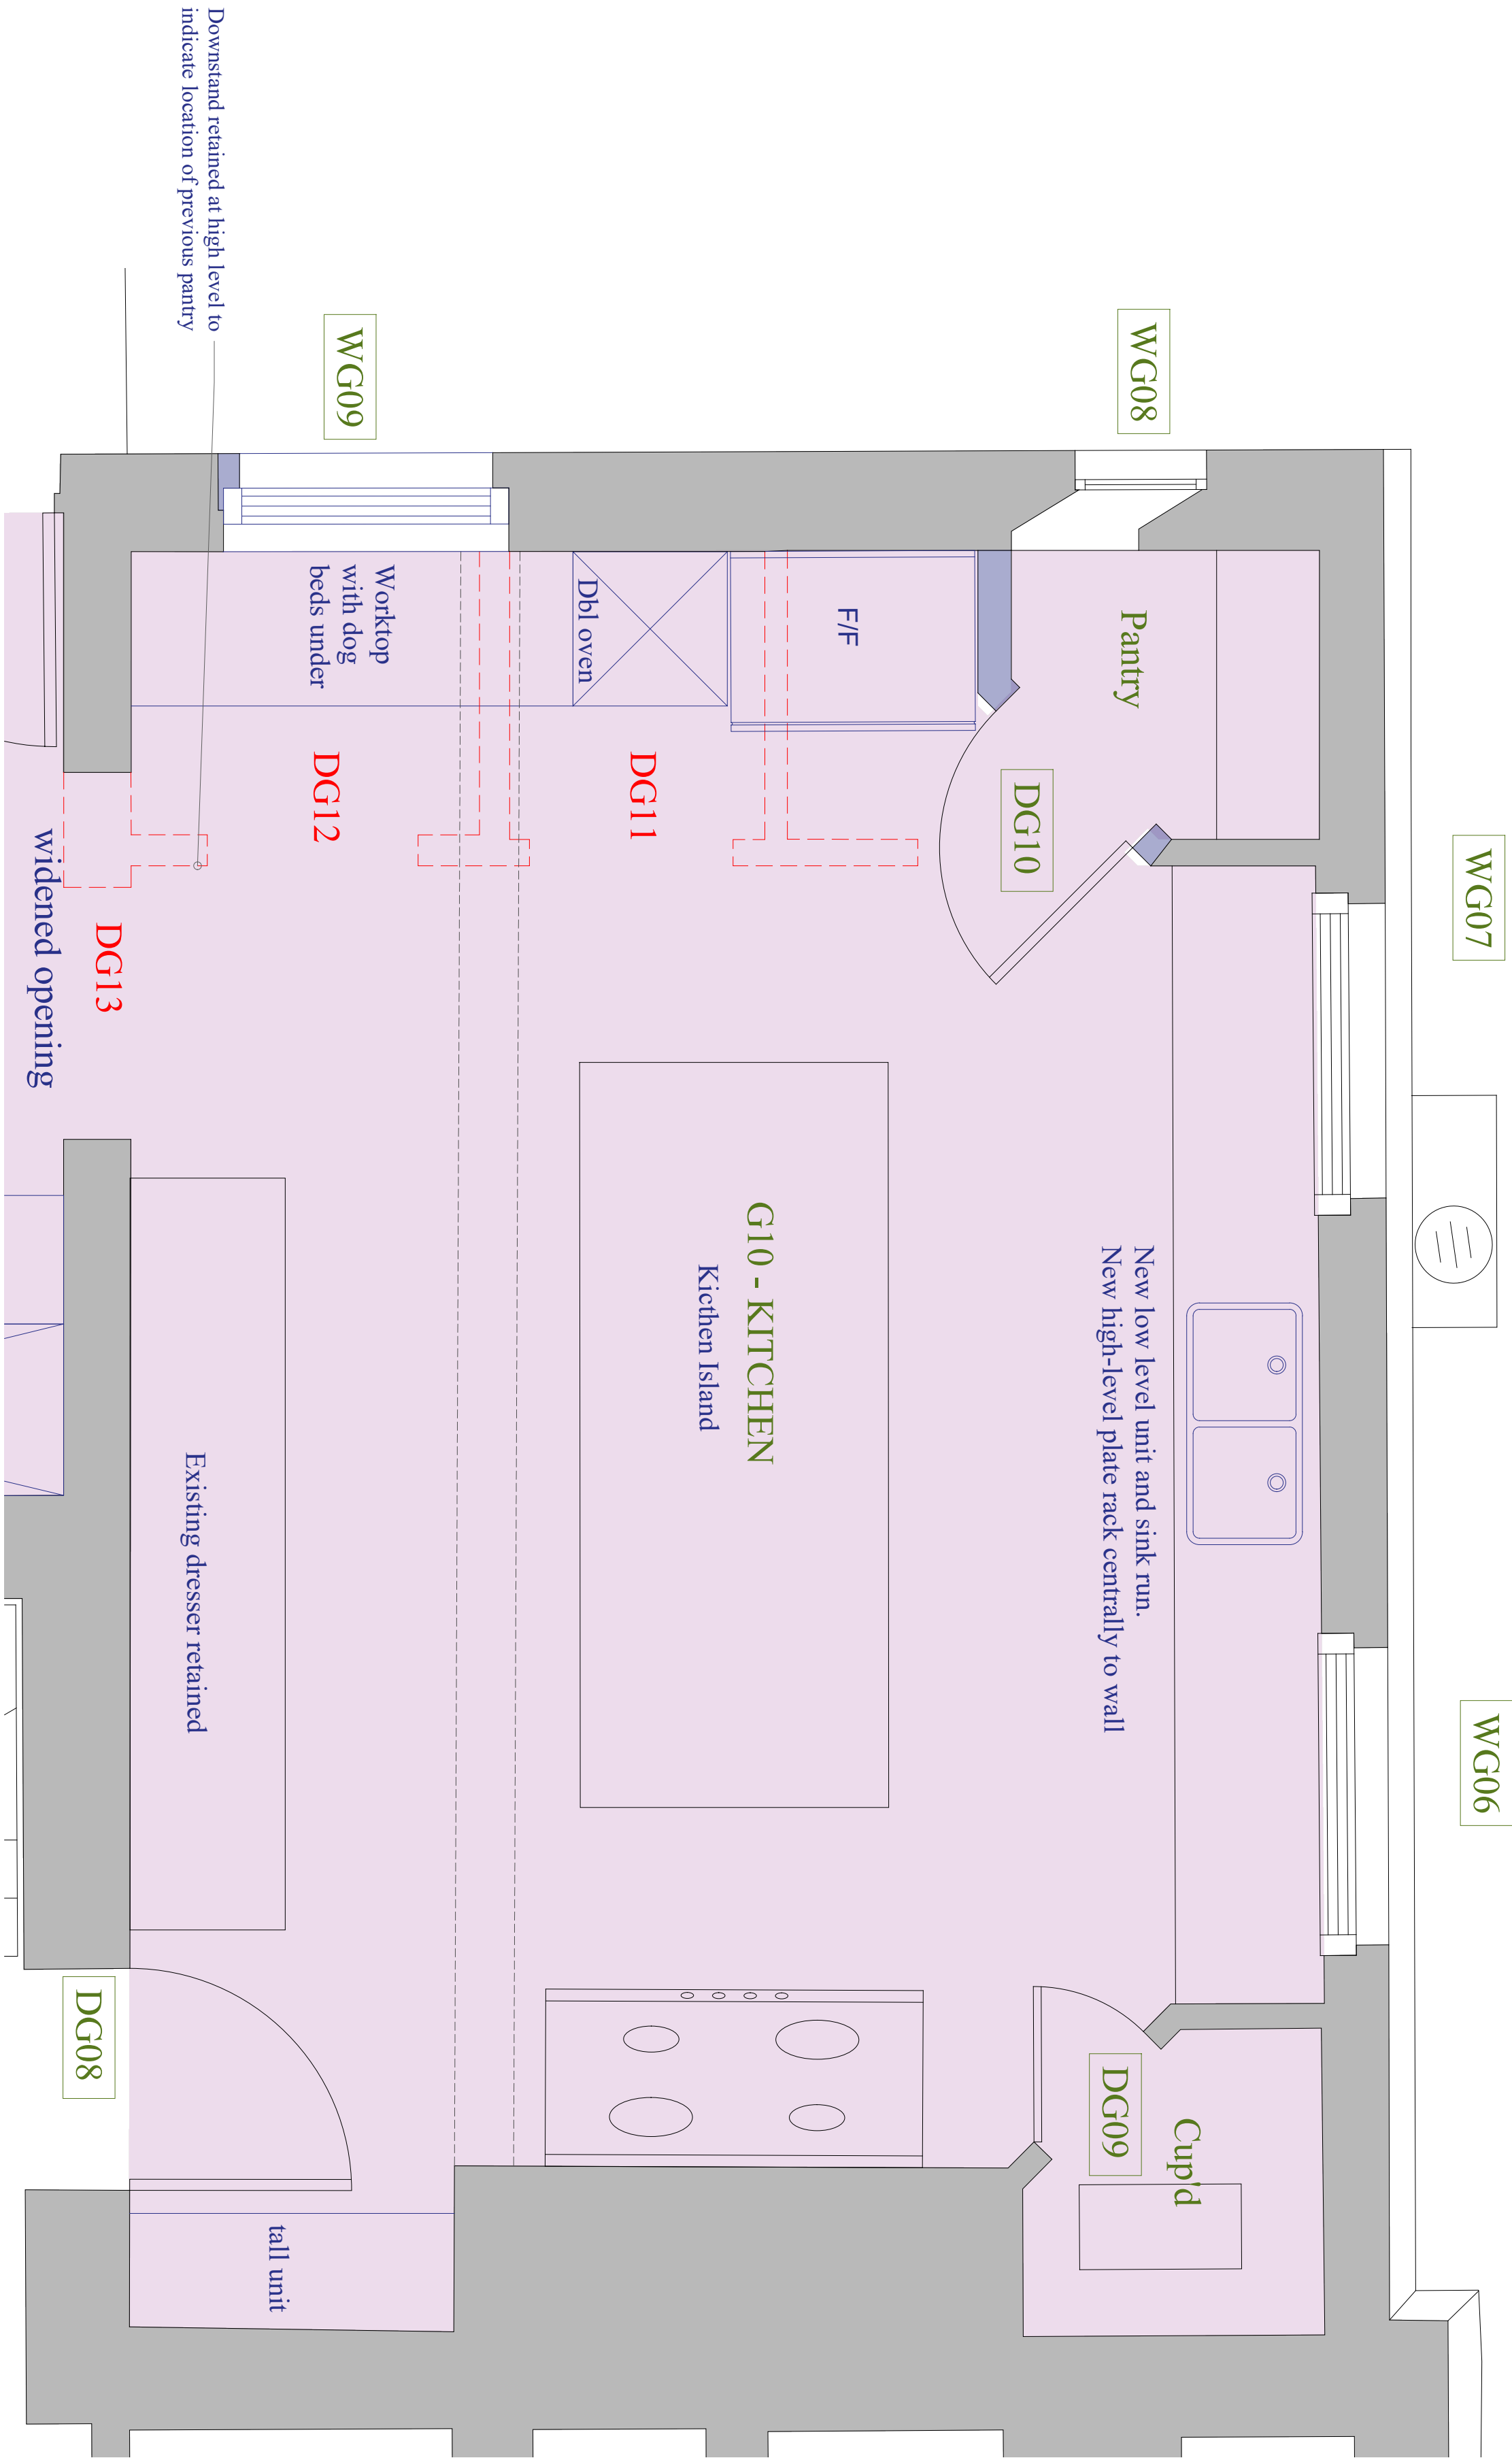


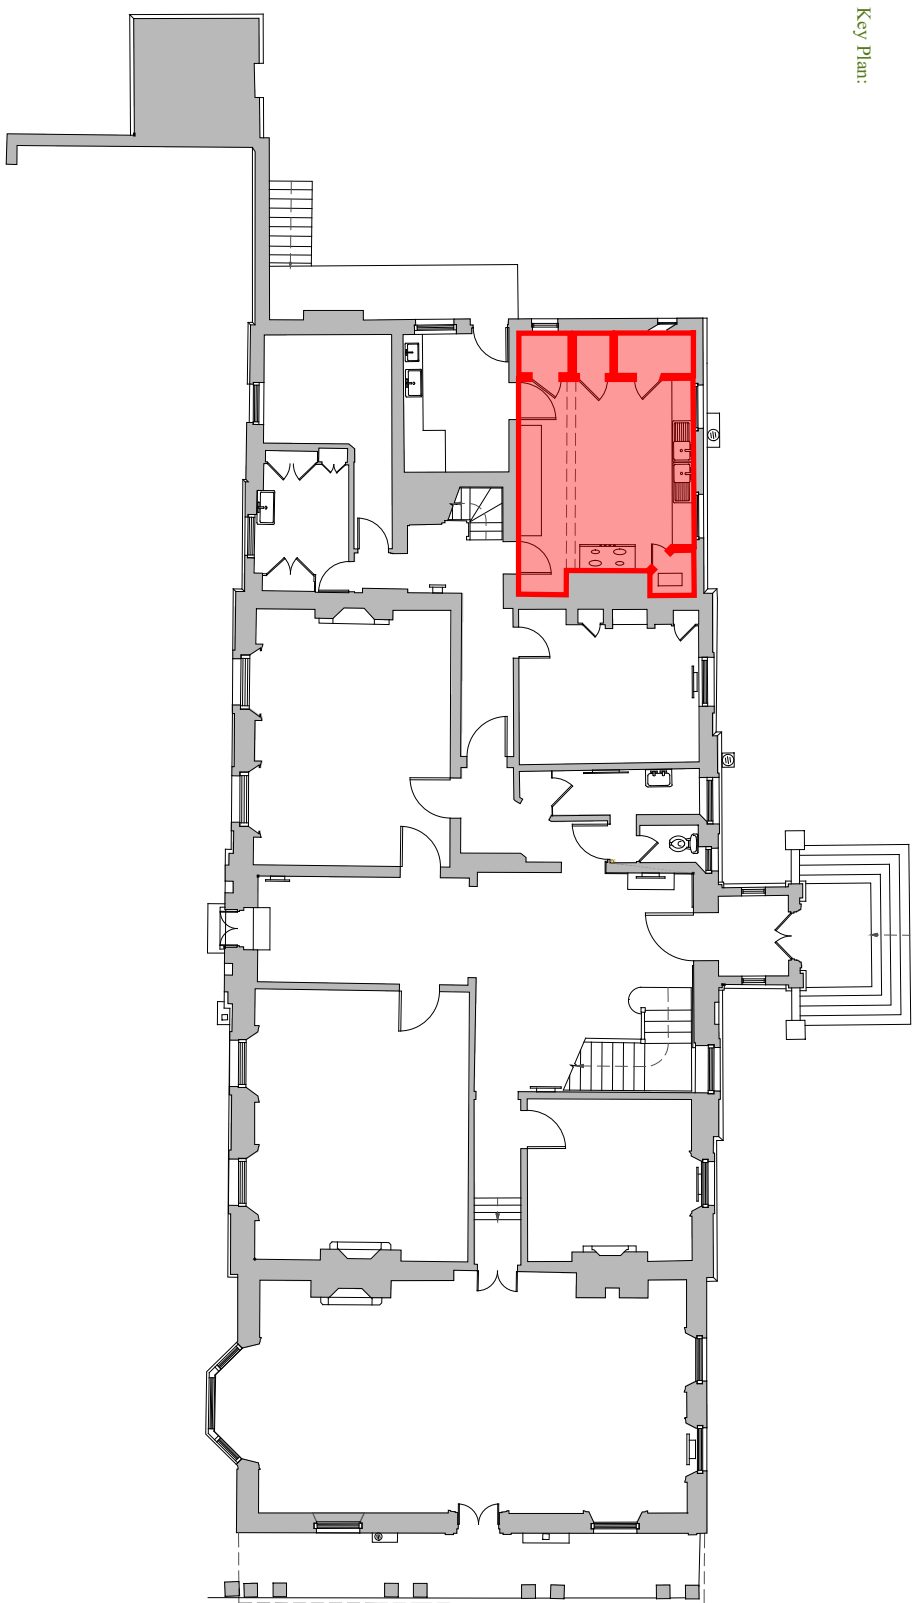

G10 - KITCHEN

Walls:

- Widen opening where DG13 was located. Create arched opening.

Windows:

- WG09 Remove window and widen opening to match WG10 in room G11

Doors:

- DC08 Removal of existing overboarding to door
- Remove DG11/ DG12/ DG13

Heating:

- Install new zoned underfloor heating.

Other:

- Supply and install new washing basins, sink joinery run.
- Supply and install new central island.

G10 - KITCHEN
1:20 PROPOSED

20
1m @ 1:1

