


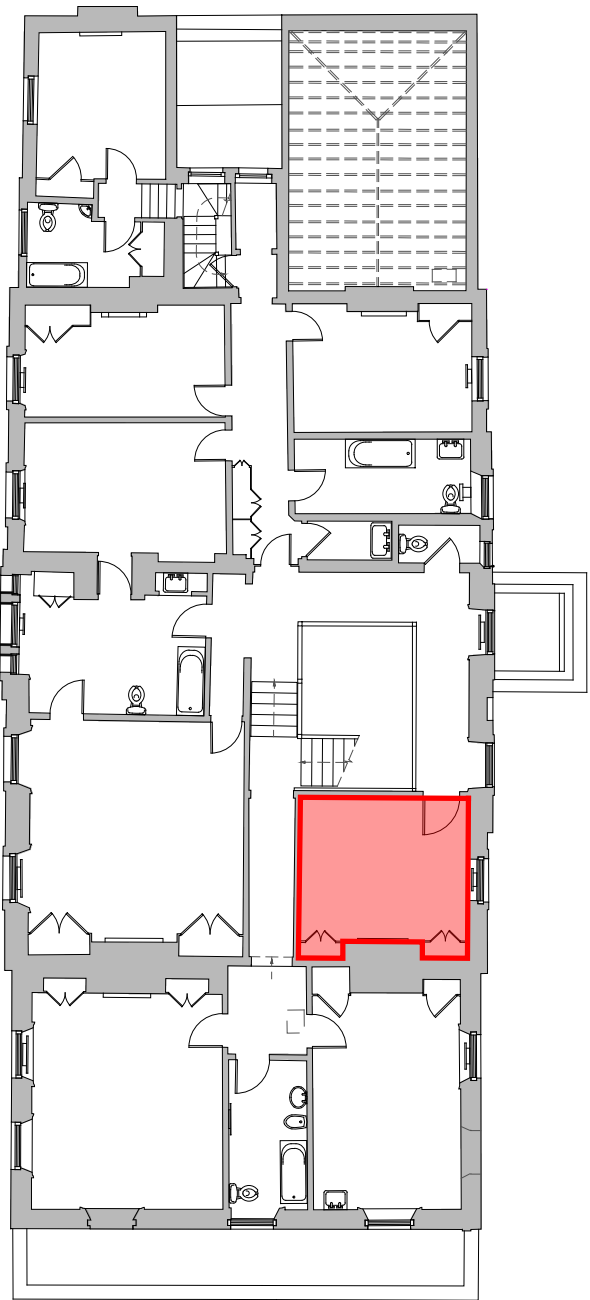

This drawing is the copyright of Manorwood Construction Ltd but may be used for planning purposes by the client without further written consent of copyright.


Do not scale from this drawing unless for Local Authority planning purposes. All dimensions must be checked on site prior to commencement of works.

Construction (Design and Management) Regulations 2015

This drawing is intended for Planning purposes only and as such does not highlight residual design related health and safety risks.

This information can be provided on request; however, it is anticipated that any such request will be met by the client. Manorwood is not responsible for any errors identified during the detailed Building Regulations or construction design Status and prior to construction works commencing on site.

All responsibilities and duties of Principle Designer as stated within the above regulations now revert to the client unless Manorwood are appointed to undertake any planning regulations or construction drawings.

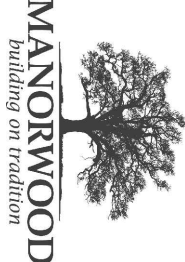

Suite 114
26 The Hornet
Chichester
West Sussex
PO19 7BB

t4: 01243 201 102
email: enquiries@manorwood.co.uk
web: www.manorwood.co.uk

Address

Shermanbury Place, Brighton Rd,
Horsham RH13 8HP

Drawing No. 2405SH_R2_306

Scale @ A2 1:20

Job No. 2405SH_R2

Drawn By VM

Checked By BK

Drawn On 15.12.2025

Status

Proposed
F3 - GIRLS SPARE
Drawing ROOM (Bed 5)

Submission Planning

Revision 02




Indicative 0°

WF21

DF18

F3 - GIRLS SPARE BED (BED 5)

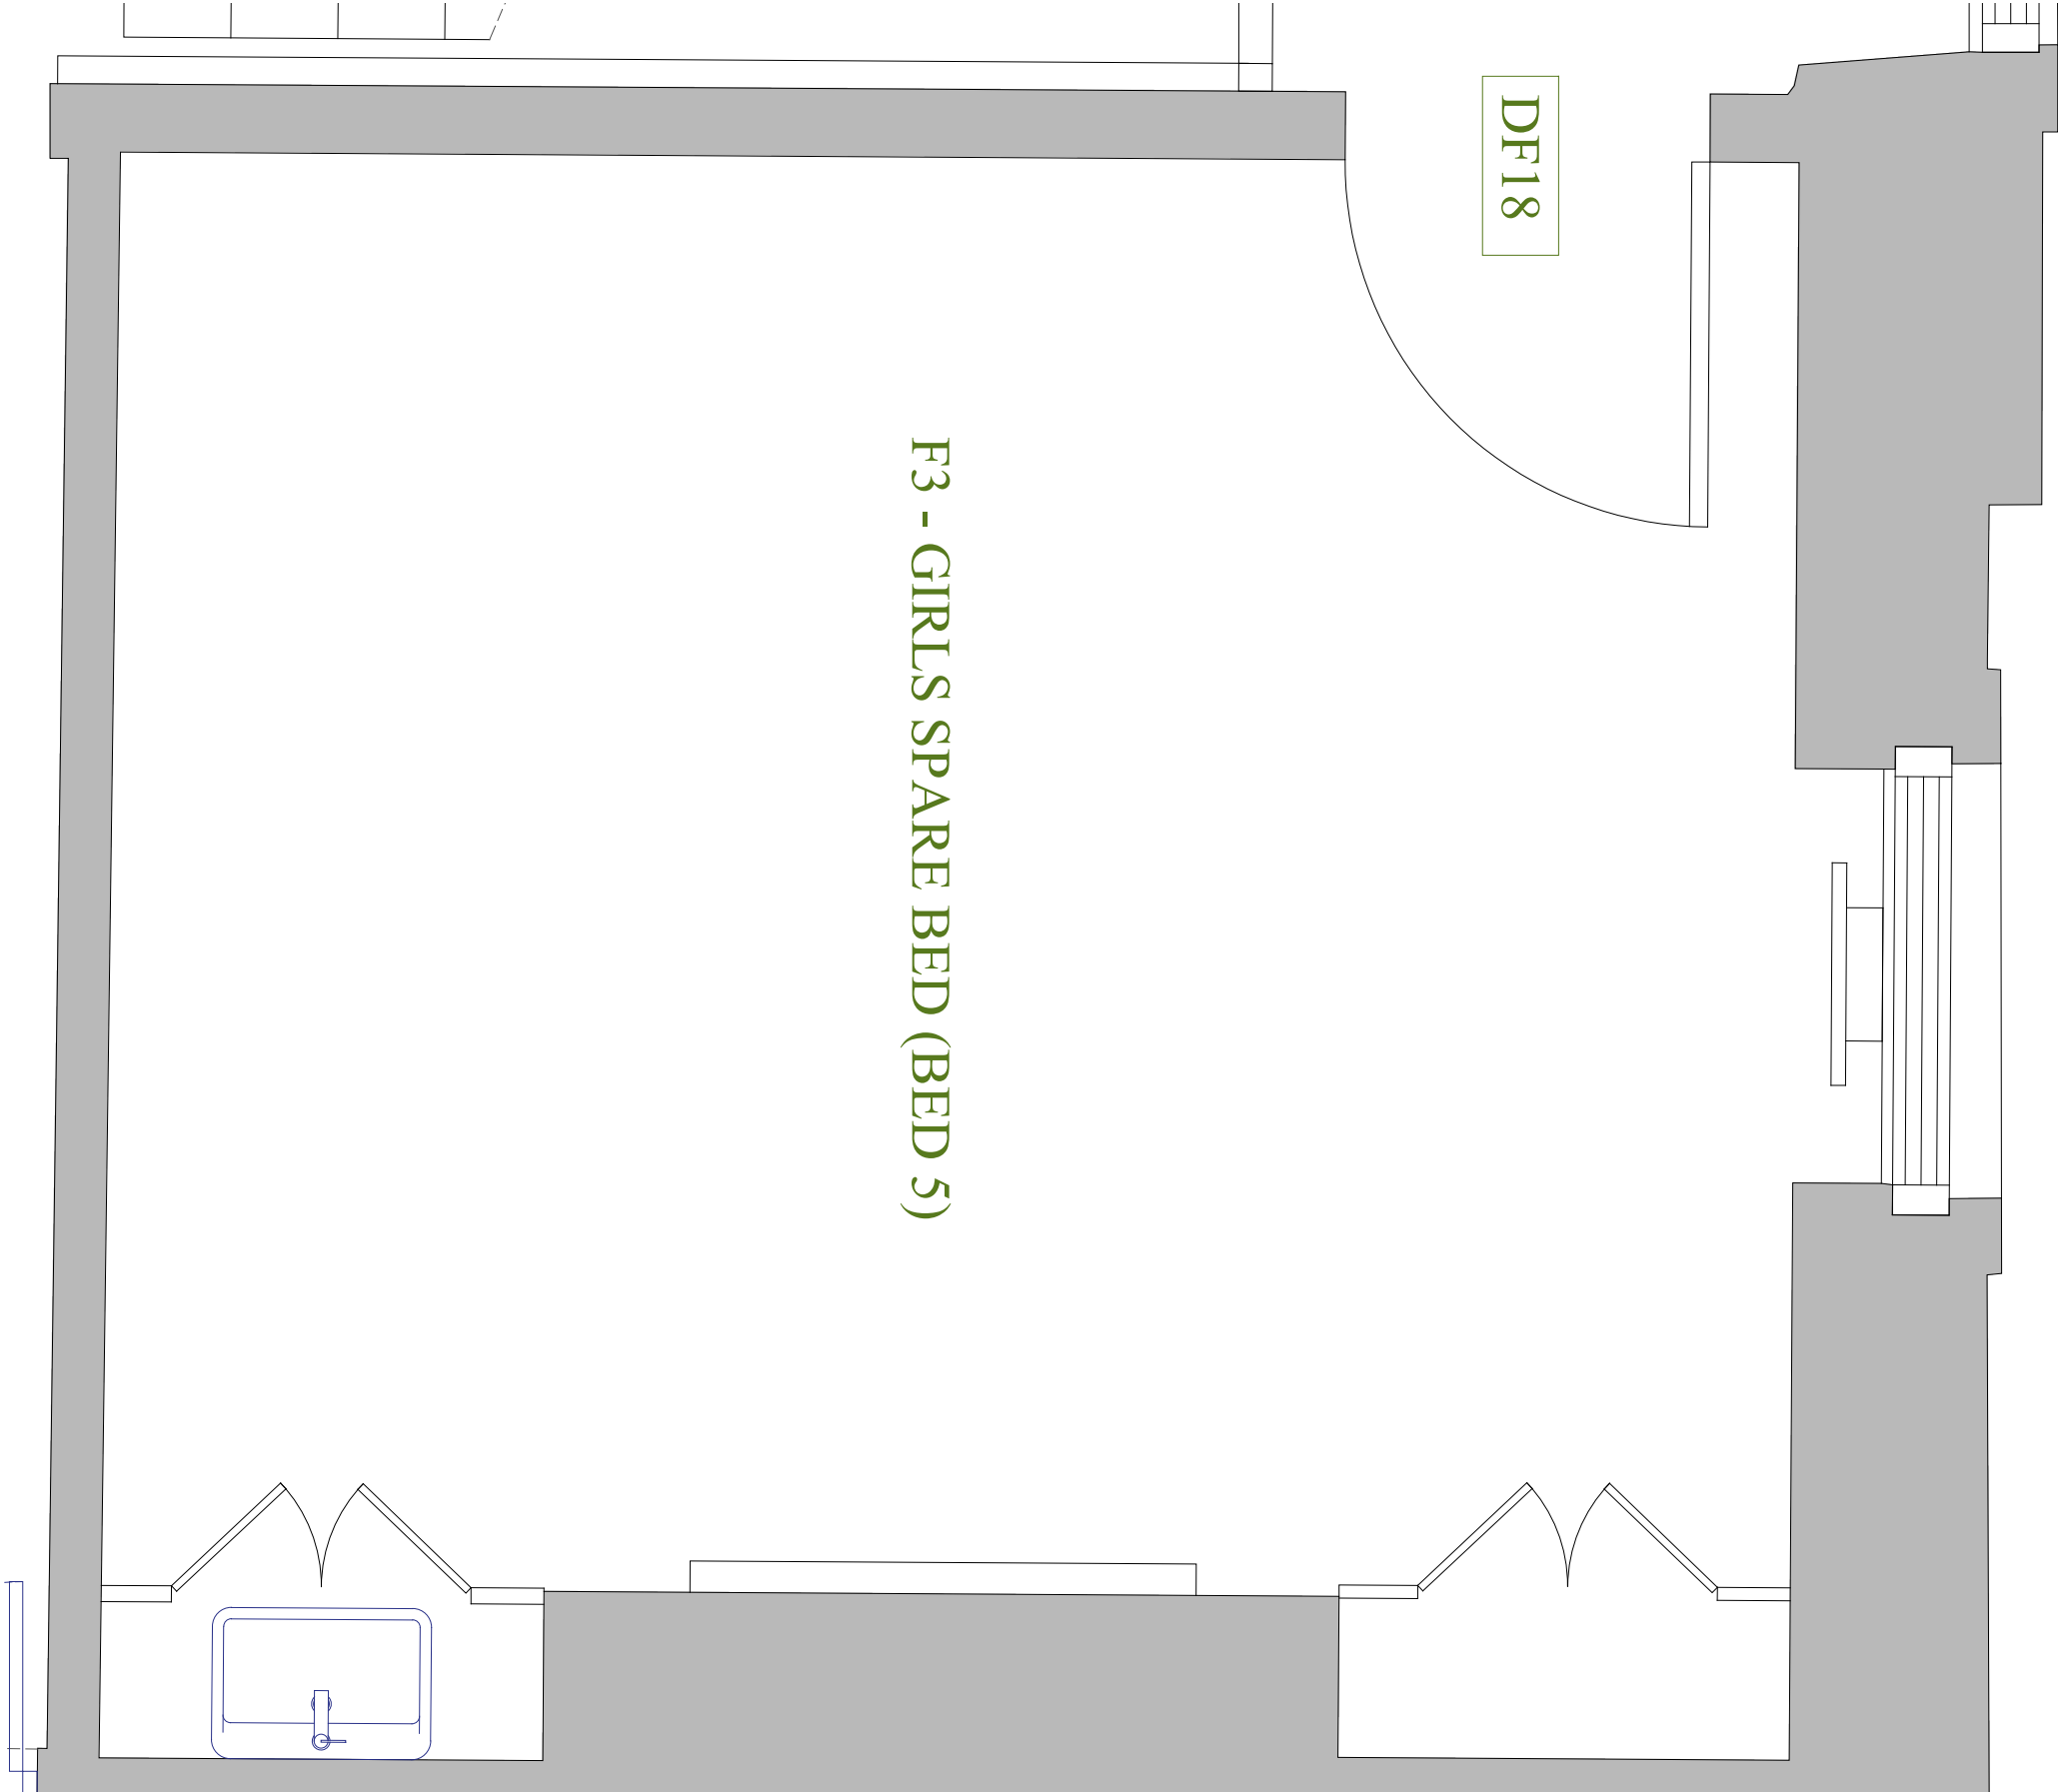

F3 - GIRLS SPARE BED (BED 5)

1:20 PROPOSED

1m @ 1:20

20