


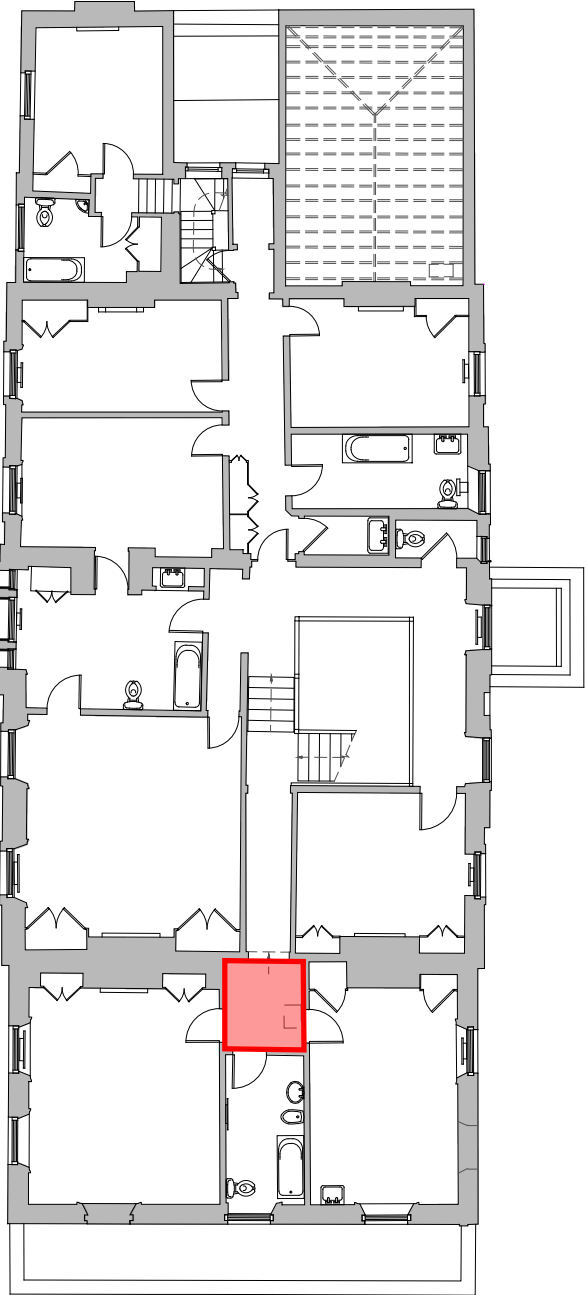

This drawing is the copyright of Manorwood Construction Ltd but may be used for planning purposes by the client and its advisers without breach of copyright.

Do not scale from this drawing unless for Local Authority planning purposes. All dimensions must be checked on site prior to commencement of works.

Construction (Design and Management) Regulations 2015

This drawing is intended for Planning purposes only and as such does not highlight residual design related health and safety risks.

This information can be provided on request; however, it is anticipated that the design team will be responsible for identifying and managing any health and safety risks identified during the detailed Building Regulations or construction design team status and prior to construction works commencing on site.

All responsibilities and duties of the Principal Designer as stated within the above regulations now revert to the client unless Manorwood are appointed to undertake the Building Regulations or construction drawing.



Suite 114
26 The Hornet
Chichester
West Sussex
PO19 7BB


t4: 01243 201 102
email: enquiries@manorwood.co.uk
web: www.manorwood.co.uk

Address
Shermanbury Place, Brighton Rd,
Hove, Brighton BN1 5 8HP

Drawing No.	2405SH_R2_307
Scale @ A2	1:20
Job No.	2405SH_R2
Drawn By	VM
Checked By	BK
Drawn On	15.12.2025
Issued On	15.12.2025
Status	Proposed
Drawing	F4 - EAST HALLWAY Drawing (LOWER)
Submission	Planning
Revision	03



Indicative 0°

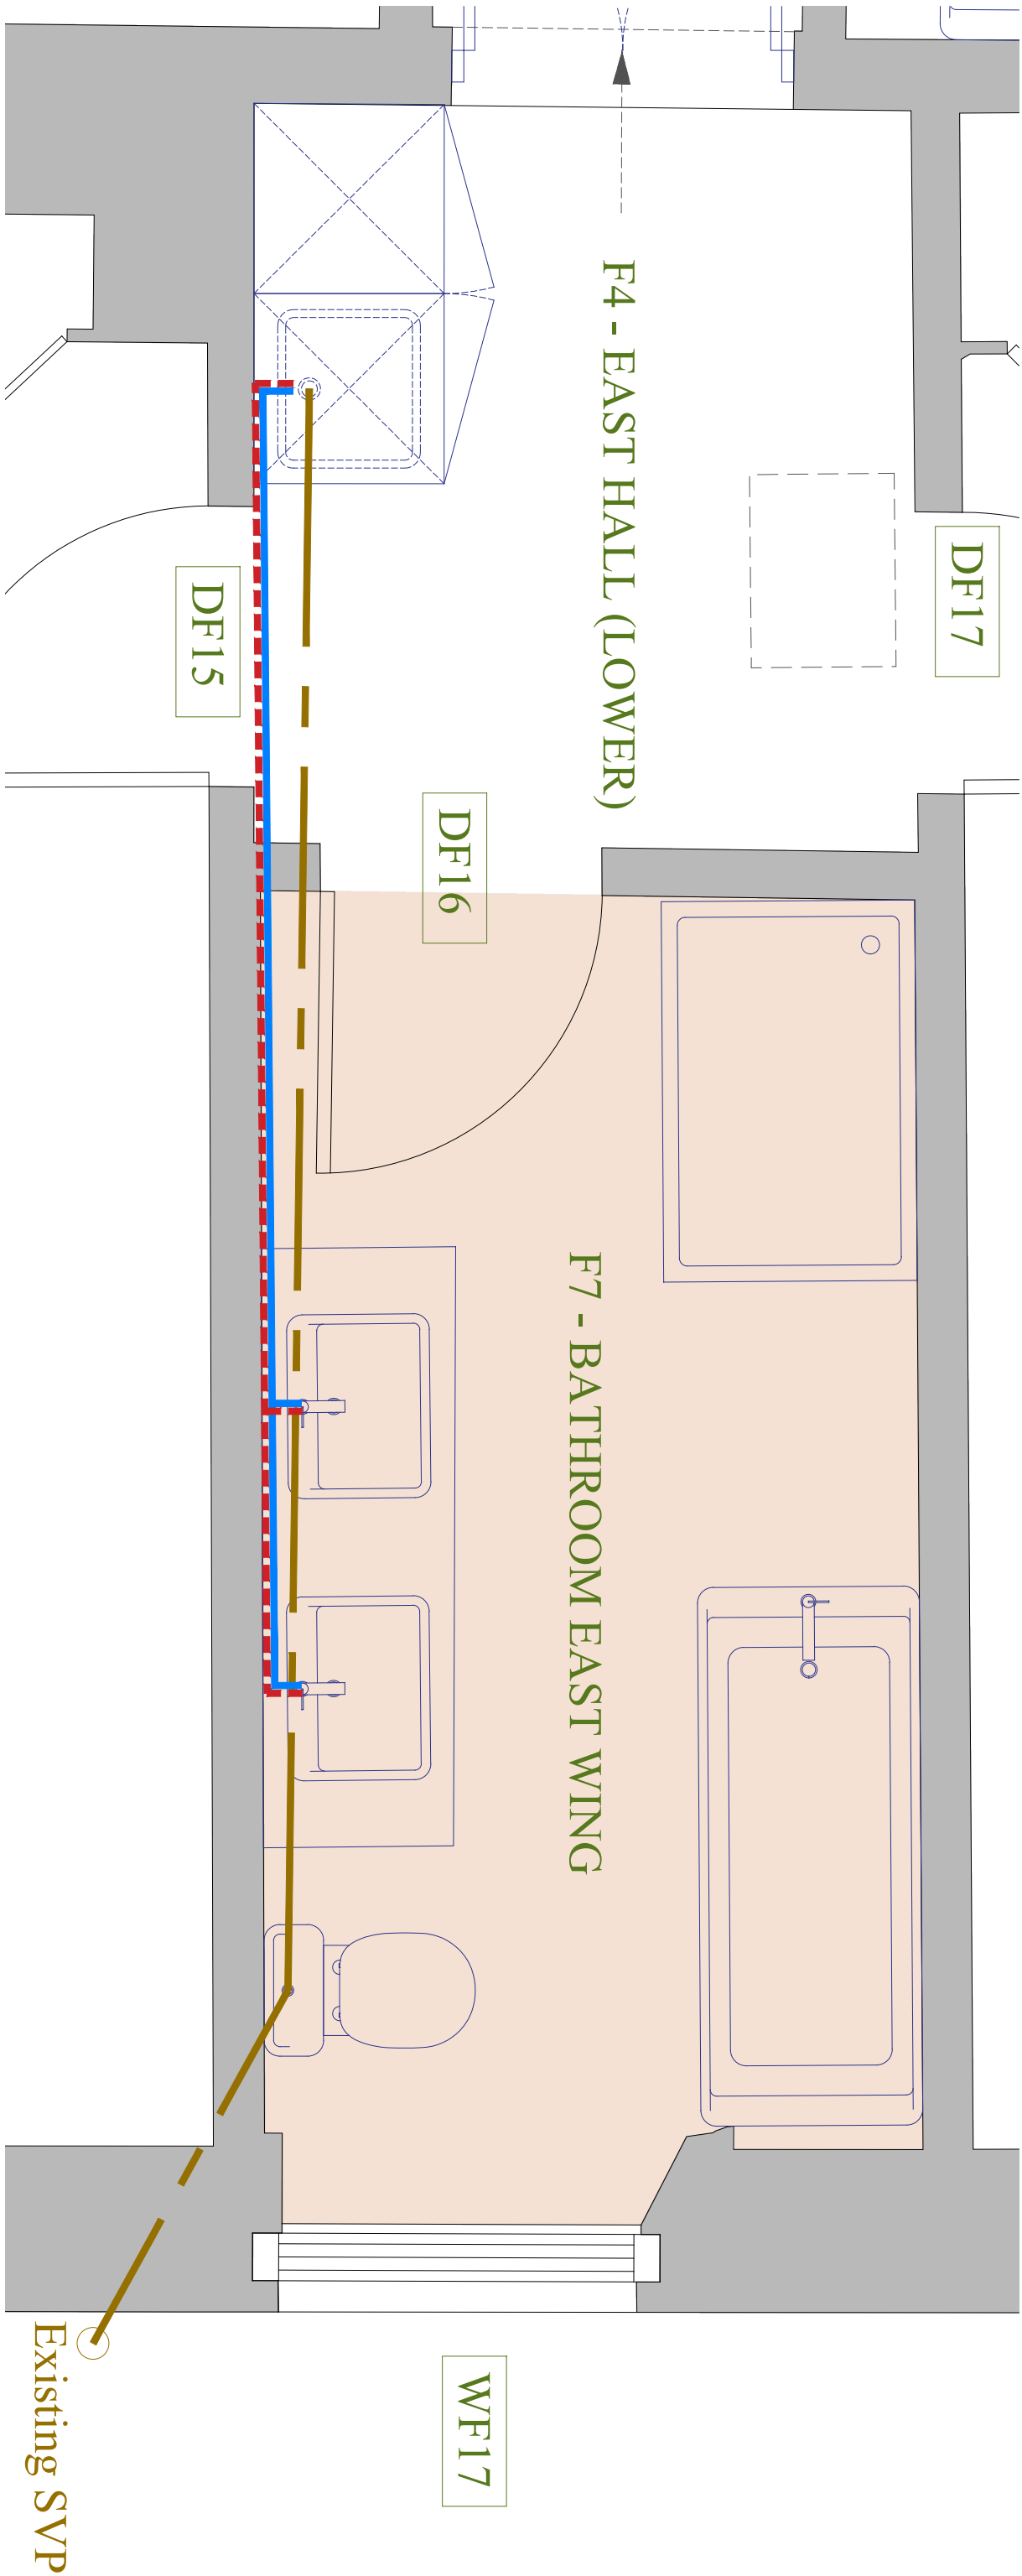

F4 - EAST HALLWAY (LOWER)
1:20 | PROPOSED

Key:

- New drainage to run through floor void space and connect to existing SVP
- New cold water feed from existing sink running in wall mounted pipework (and over the DF15 door head)
- New hot water feed from existing sink running in wall mounted pipework (and over the DF15 door head)

1m @ 1:20
20

F4 - EAST HALLWAY (LOWER)
Joinery:

- Install new tall cupboards.

Plumbing/Electrics:

- Install new plumbing and electrics for basin, microwave and kettle.