


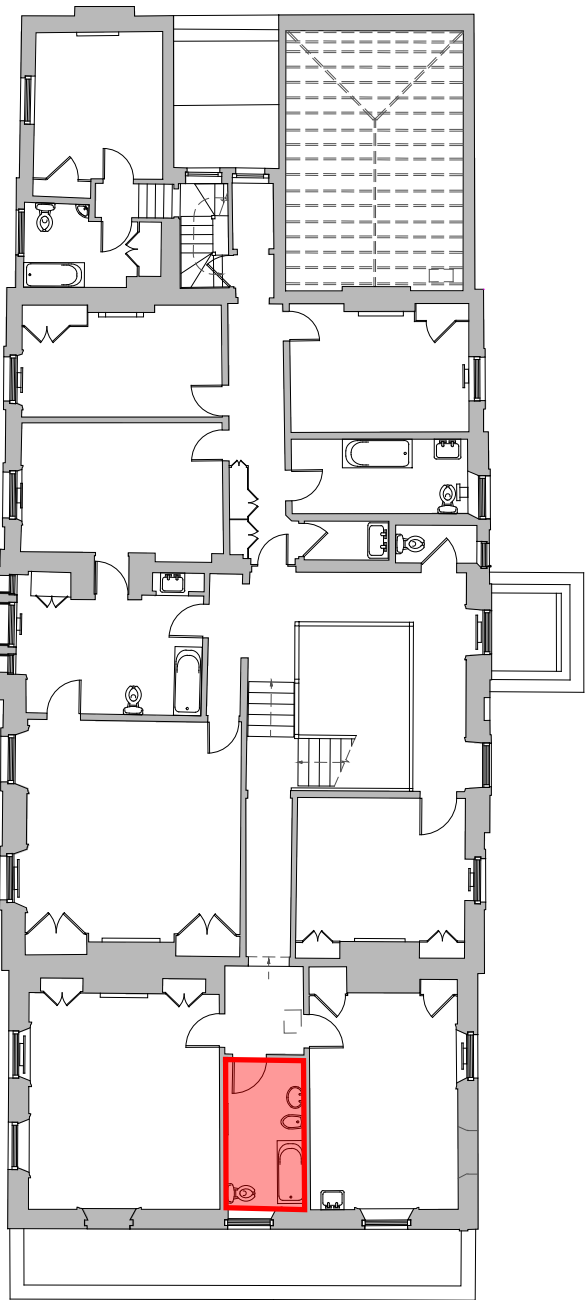

This drawing is the copyright of Manorwood Construction Ltd but may be used for planning purposes by the client and its advisers without breach of copyright.

Do not scale from this drawing unless for Local Authority planning purposes. All dimensions must be checked on site prior to commencement of works.

Construction (Design and Management) Regulations 2015

This drawing is intended for Planning purposes only and as such does not highlight residual design related health and safety risks.

This information can be provided on request; however, it is anticipated that any such information will be identified during the detailed Building Regulations or construction design team Status and prior to construction works commencing on site.

All responsibilities and duties of Principle Designer as stated within the above regulations now revert to the client unless Manorwood are appointed to undertake Building Regulations or construction drawing.



Suite 114
26 The Homel
Chichester
West Sussex
PO19 7JB

t4: 01243 201 102
email: enquiries@manorwood.co.uk
web: www.manorwood.co.uk

Address

Shermanbury Place, Brighton Rd,
Horsham RH13 8HP

Drawing No. 2405SH_R2_308

Scale @ A2 1:20

Job No. 2405SH_R2

Drawn By VM

Checked By BK

Drawn On 15.12.2025

Issued On 15.12.2025

Status Proposed

Drawing F7 - BATHROOM
EAST WING

Submission Planning

Revision 01




Indicative: 0°

F7 - BATHROOM EAST WING

- Refurbish existing room and install new sanitaryware to clients details - TBC by client

Heating:

- Install new electric underfloor heating mat.

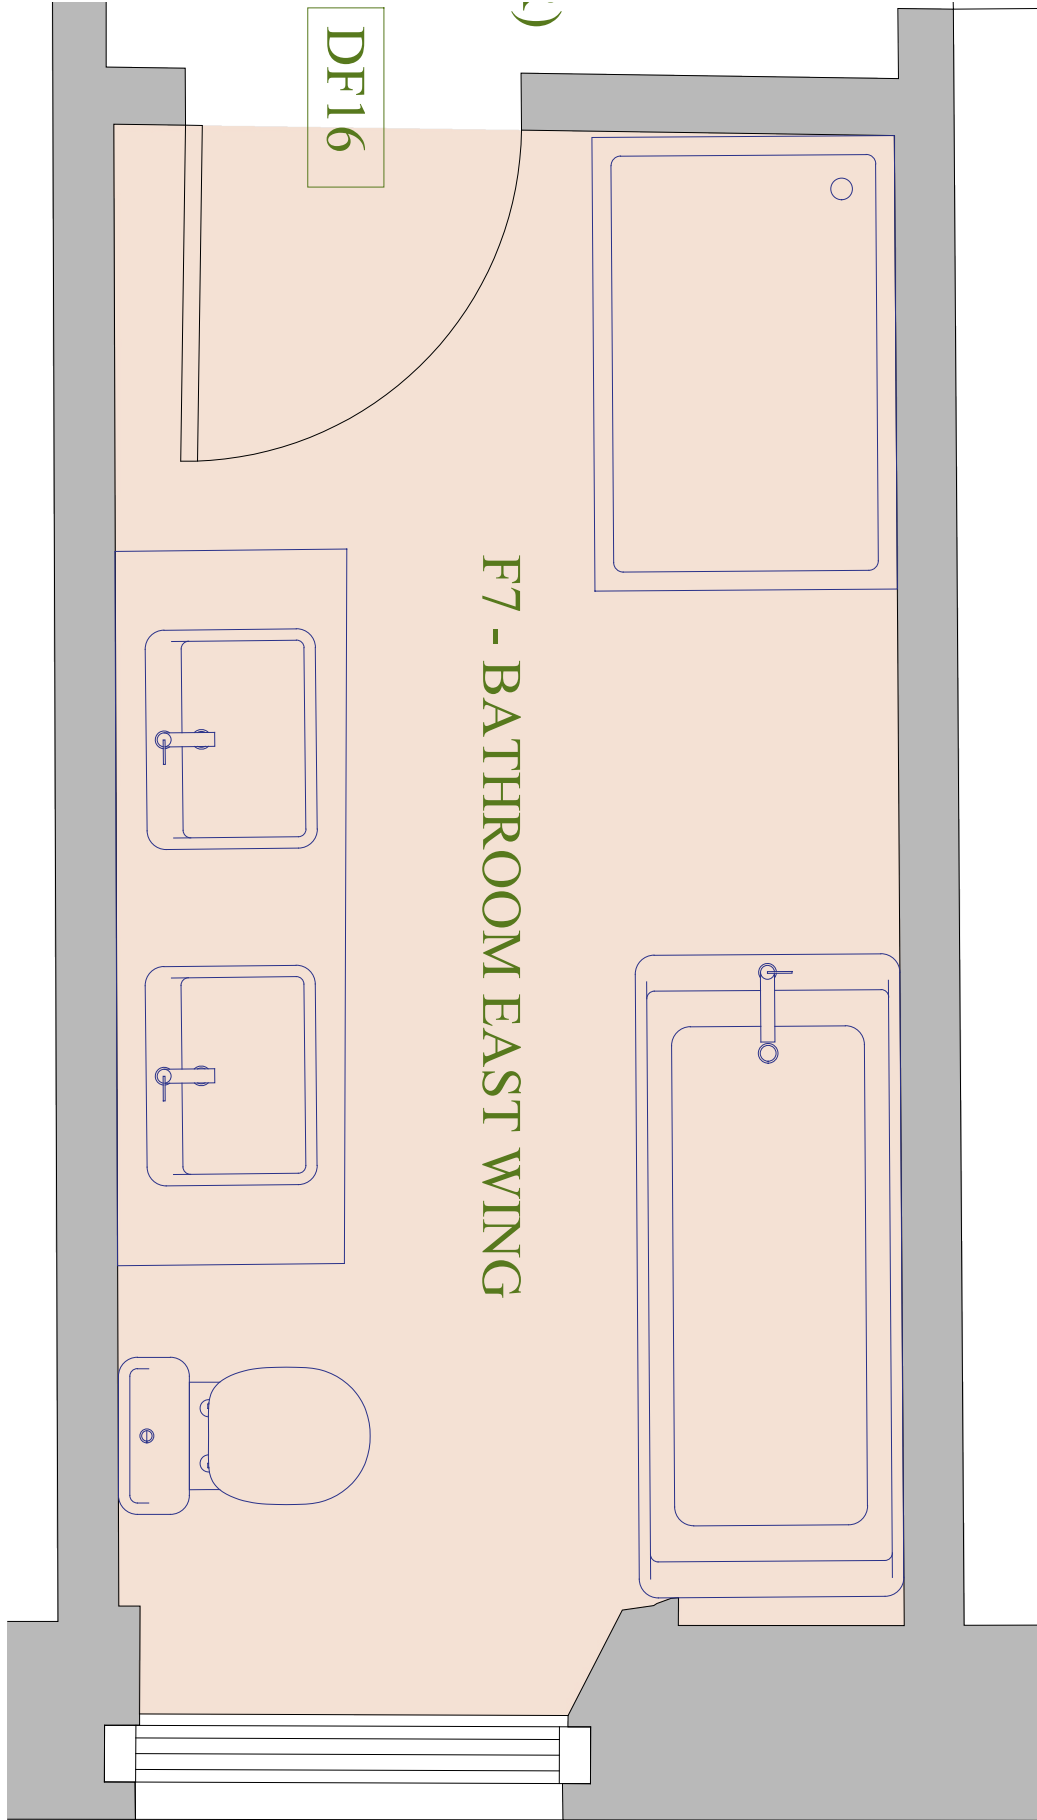

F7 - BATHROOM WEST WING

1:20 | PROPOSED

1m @ 1:20