
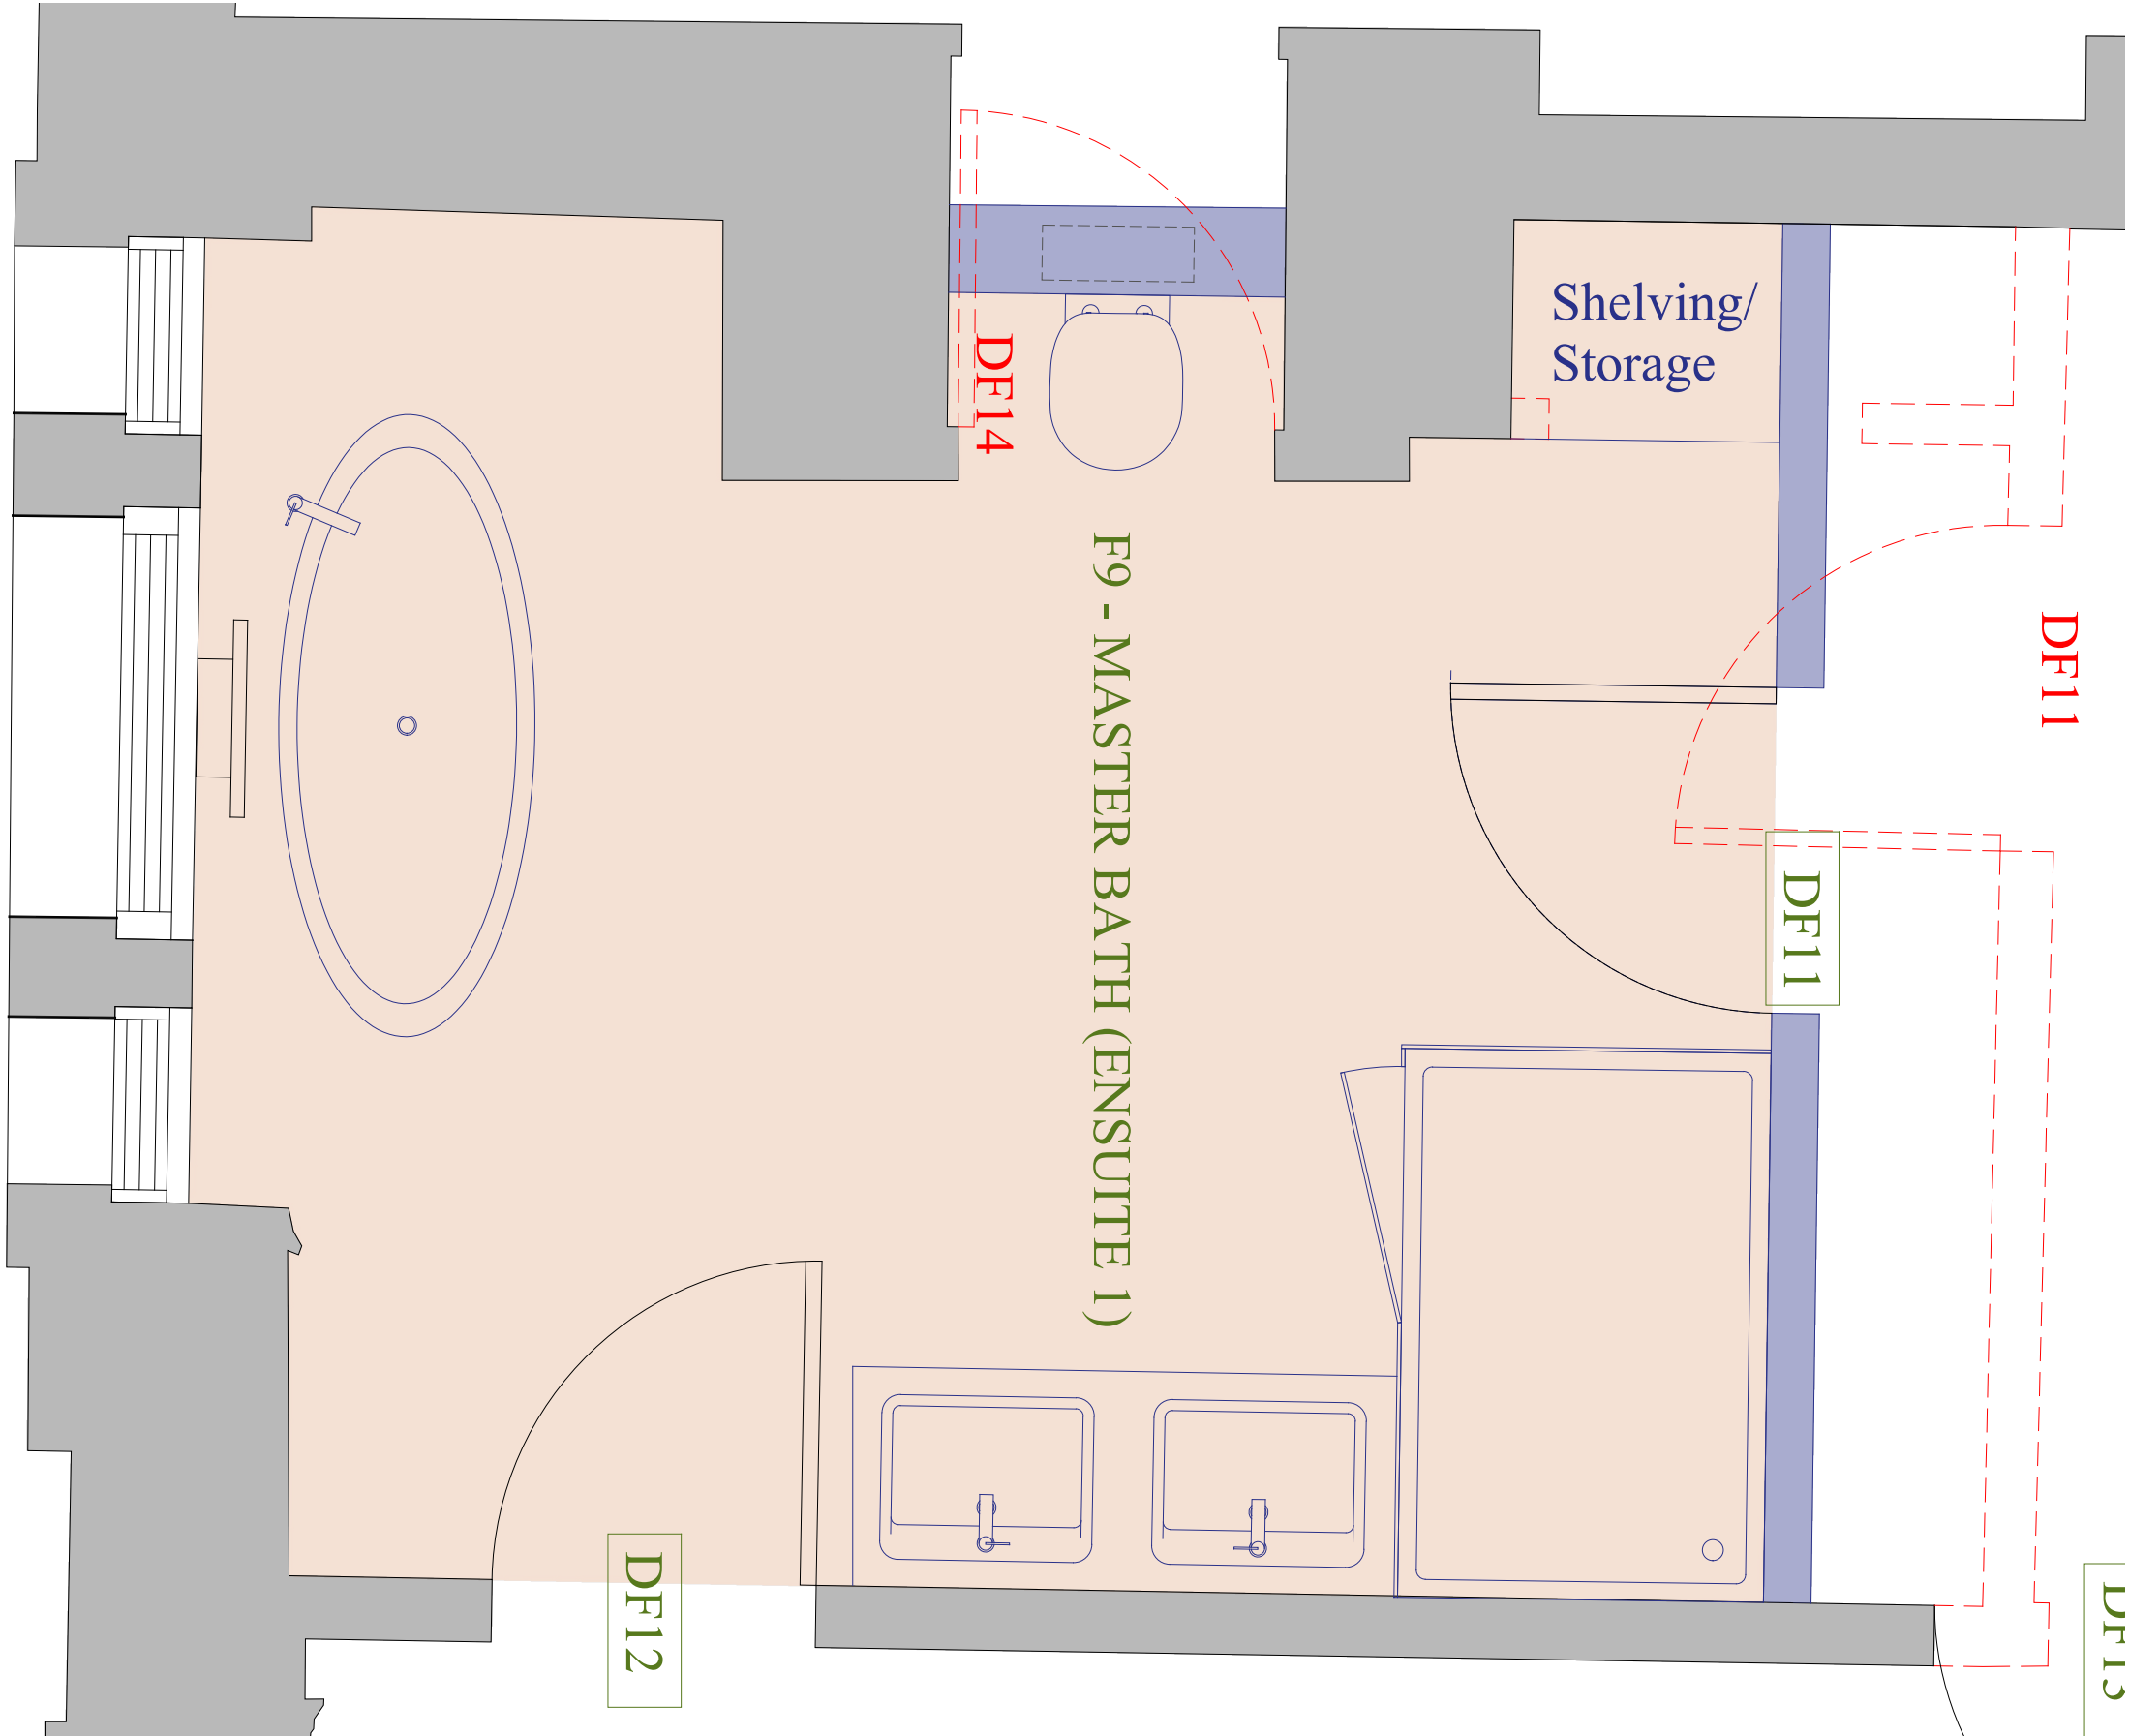


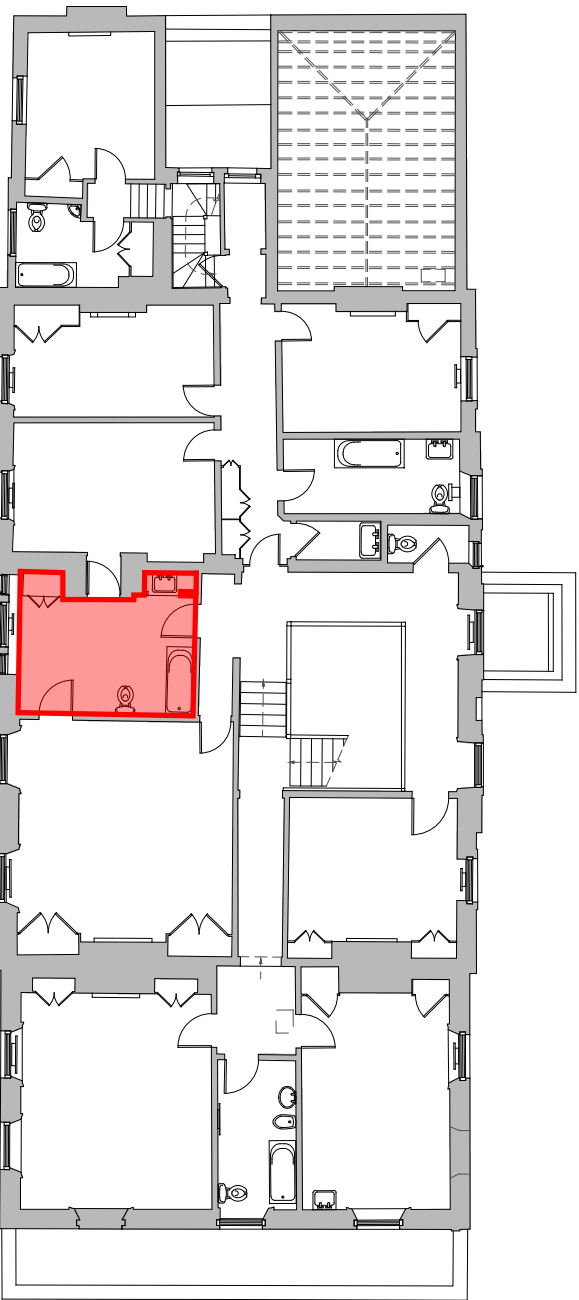

F9 - MASTER BATH (ENSUITE 1)

Walls:

- Remove existing partition and install new one as indicated.
- Block opening between ensuite and dressing room.

Windows:

- Install high level glazing in new studwork wall

Doors:

- Remove DF14.
- Relocate and hand swing of DF11.

Plumbing and Mechanical:

- Removal of existing sanitaryware.
- Install new bathroom suite to revised layout.

Heating:

- Install new electric underfloor heating mat.

This drawing is the copyright of Manorwood Construction Ltd but may be used for planning purposes by the client and its advisers without breach of copyright.

Do not scale from this drawing unless for Local Authority planning purposes. All dimensions must be checked on site prior to commencement of works.

Construction (Design and Management) Regulations 2015

This drawing is intended for Planning purposes only and as such does not highlight residual design related health and safety risks.

This information can be provided on request; however, it is anticipated that the Principal Designer will be identified during the detailed Building Regulations or construction design team Status and prior to construction works commencing on site.

All responsibilities and duties of the Principal Designer as stated within the above regulations now revert to the client unless Manorwood are appointed to undertake the Building Regulations or construction drawings.



Suite 114
26 The Homel
Chichester
West Sussex
PO19 7JB

t4: 01243 201102
email: enquiries@manorwood.co.uk
web: www.manorwood.co.uk

Address

Shermanbury Place, Brighton Rd,
Hoskham RH13 8HP

Drawing No. 2405SH_R2_310

Scale @ A2 1:20

Job No. 2405SH_R2

Drawn By VM

Checked By BK

Drawn On 15.12.2025

Issued On 15.12.2025

Status Proposed
Drawing F9 - MASTER BATH
Drawing (ENSUITE 1)

Submission Planning

Revision 02



Indicative 0°