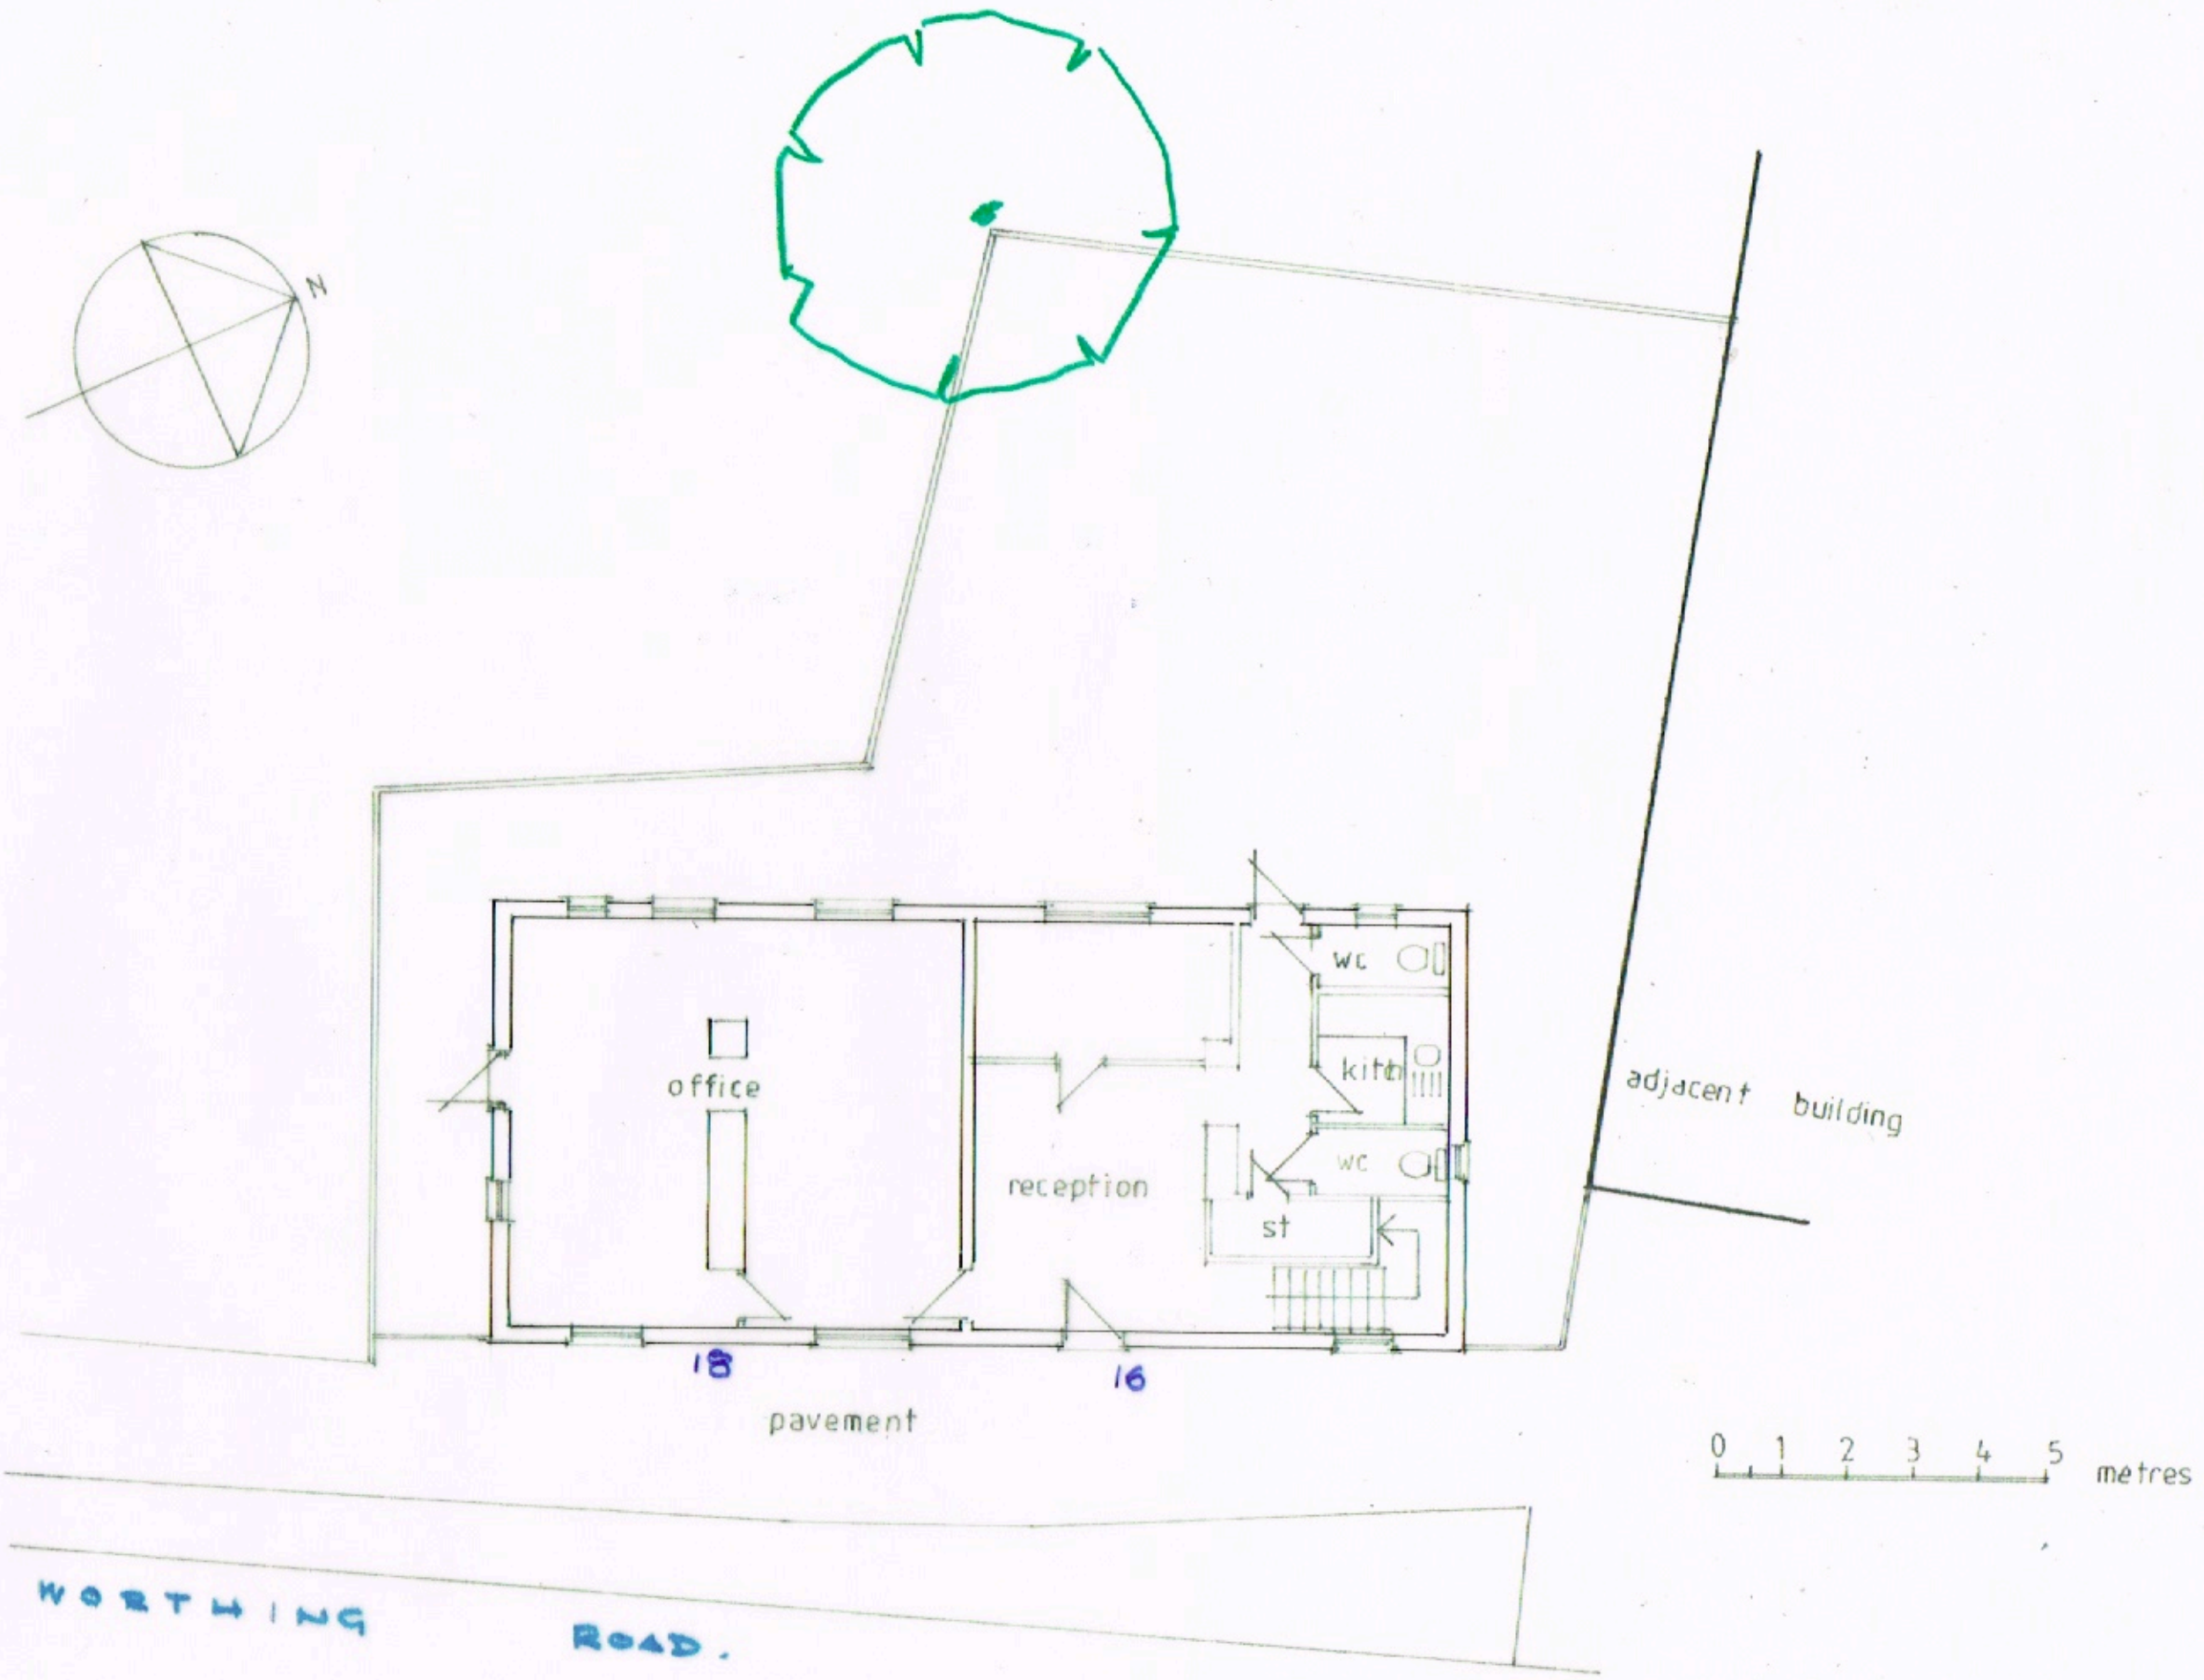

16 - 18 WORTHING ROAD
HORSHAM RH12 1SL

EXISTING GROUND FLOOR / SITE BLOCK PLAN

2308/001

SCALE 1:100
DATE JAN 22
DRAWN