


Gross External Areas and Primary use

Existing		
Building 1	- 1987 sq.m.	B8
Building 2	- 1564 sq.m.	B2
Bldg 1 Extension	- 386 sq.m	B8
Proposed	- 337.5 sq.m.	E(g)
	- 337.5 sq.m.	B8
Totals	- 2710.5 sq.m.	B8
	- 1564 sq.m	B2
	- 337.5 sq.m	E(g)

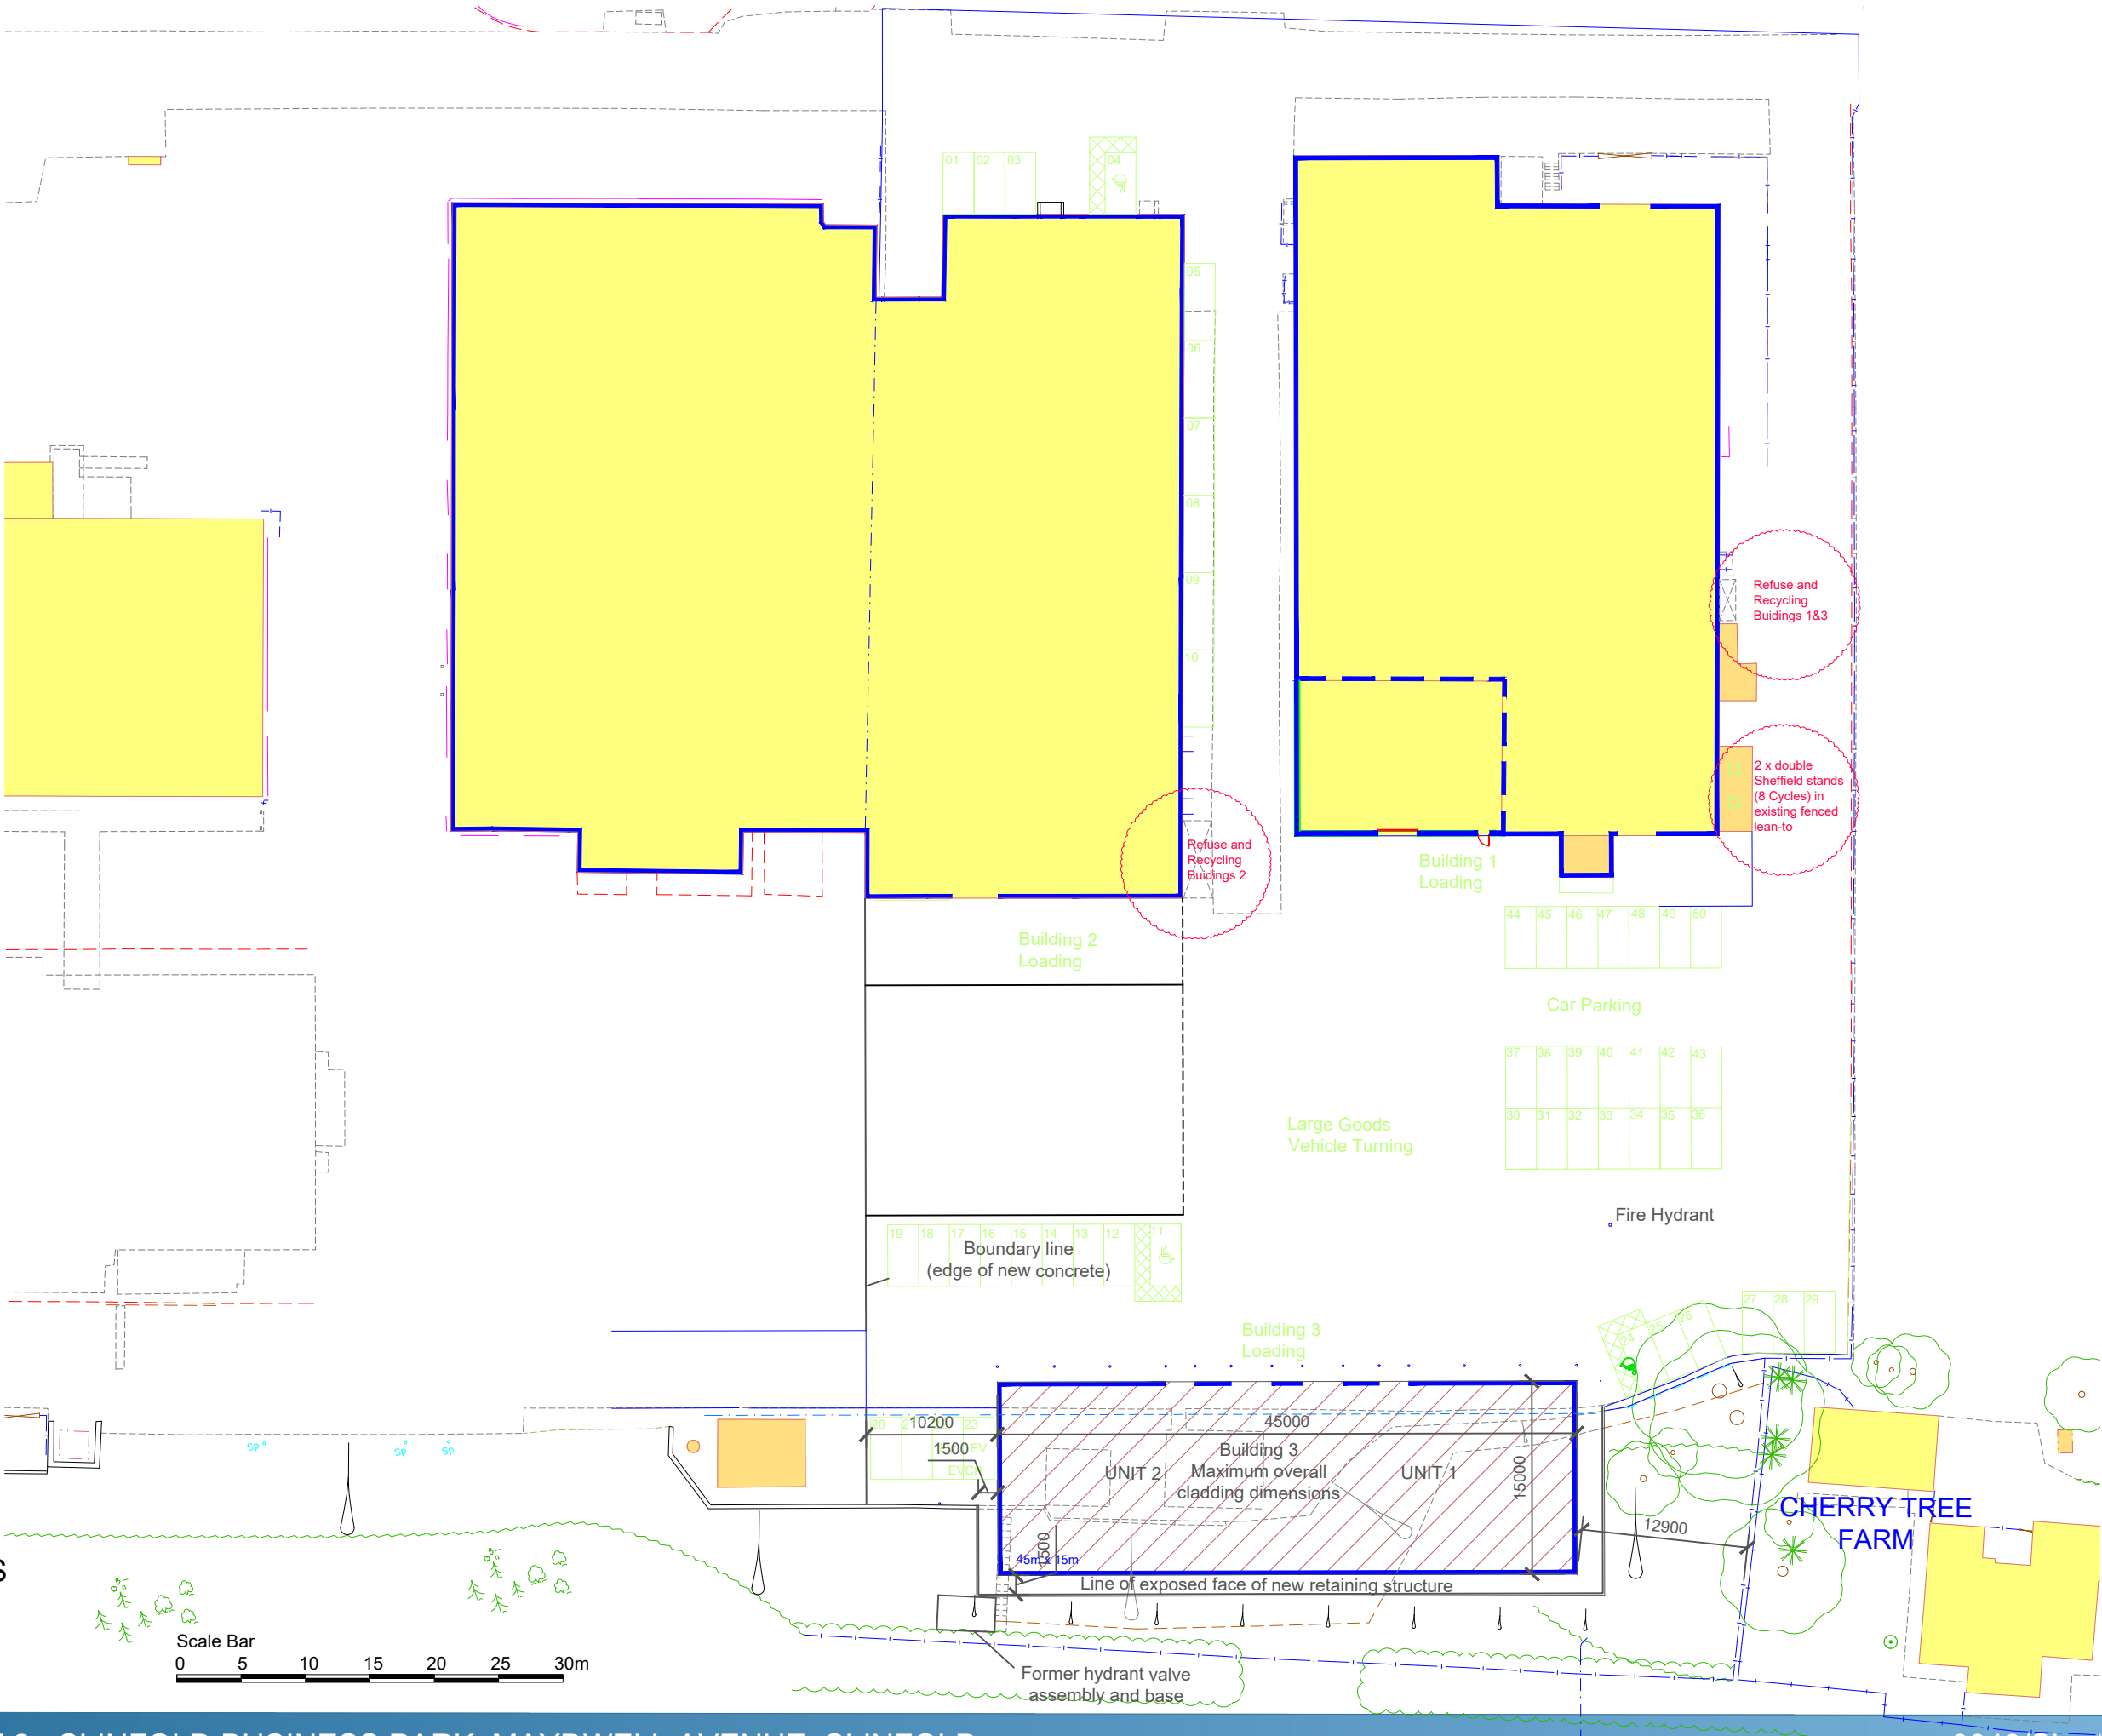

Rev G
09 September 2026
Cycle Parking added
Refuse and Recycling Provision added

PROPOSED E(g)/B8 UNITS
SITE PLAN

JANUARY 2021 1:500
CAD file name:



PLOT 2 - SLINFOLD BUSINESS PARK, MAYDWELL AVENUE, SLINFOLD

0040/SL- 46 G

PLANNING CONDITIONS