



PLAN - WINDOW SHUT

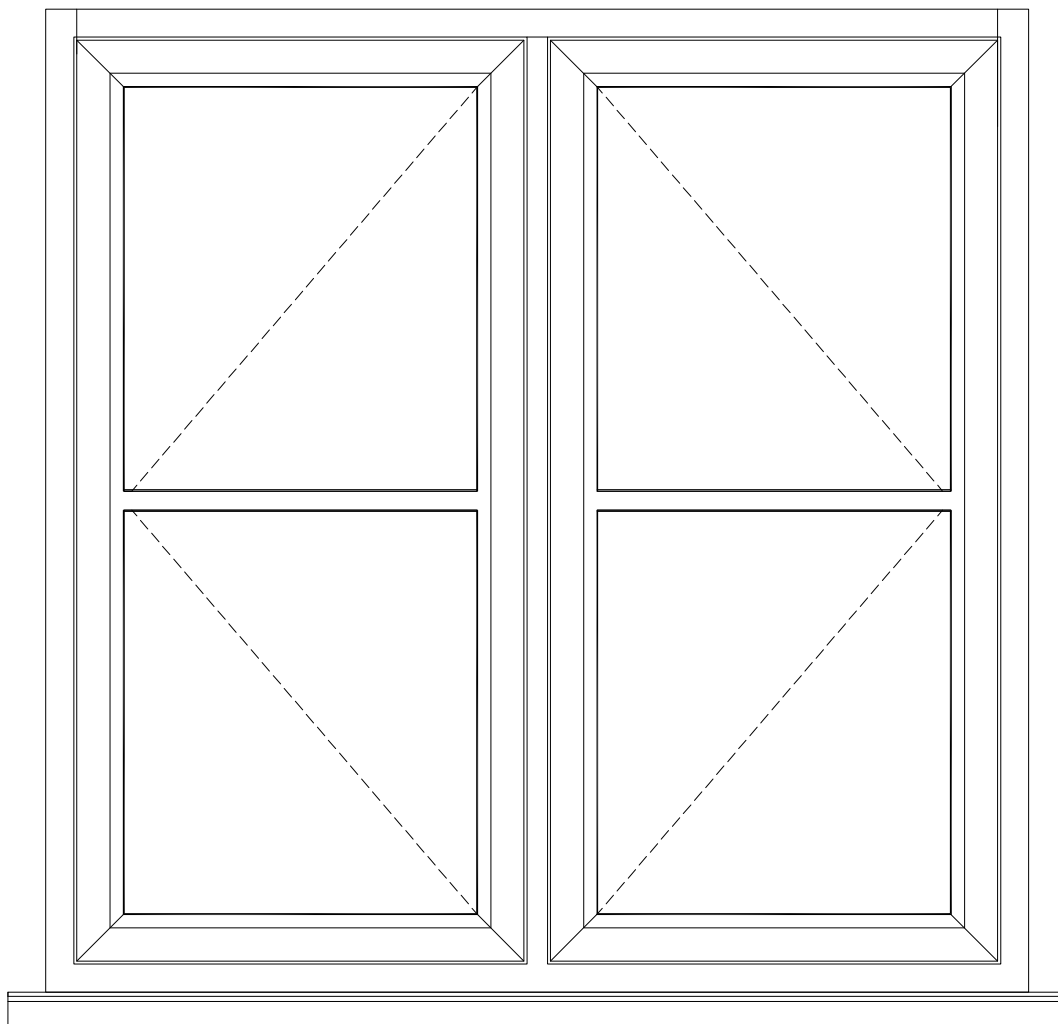

ELEVATION

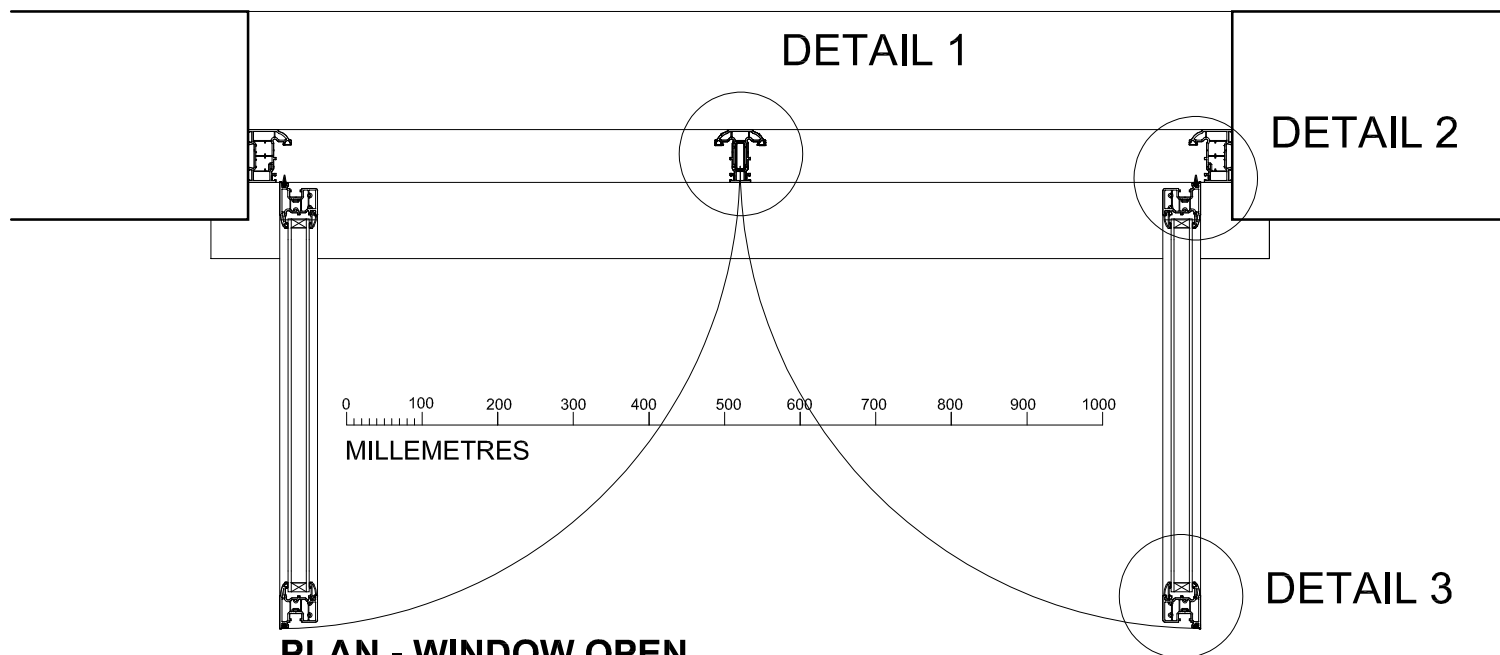

PLAN - WINDOW OPEN

PROPOSED NEW WINDOWS
7 BOROUGH GATE, HIGH STREET
STEYNING, BN44 3SB

PLANS AND ELEVATION OF TYPICAL LINIAR WINDOW
AS PROPOSED

DRAWING NO. 10

SCALE 1:10 @A4

DRAWN BY RR 24-09-26

RICHARD ROBINSON RIBA

RR ARCHITECTS
3 PACIFIC COURT, RIVERSIDE
SHOREHAM BY SEA
BN43 5AG
07860 632 542
E-MAIL richard@rr-architects.co.uk

NORTH

