
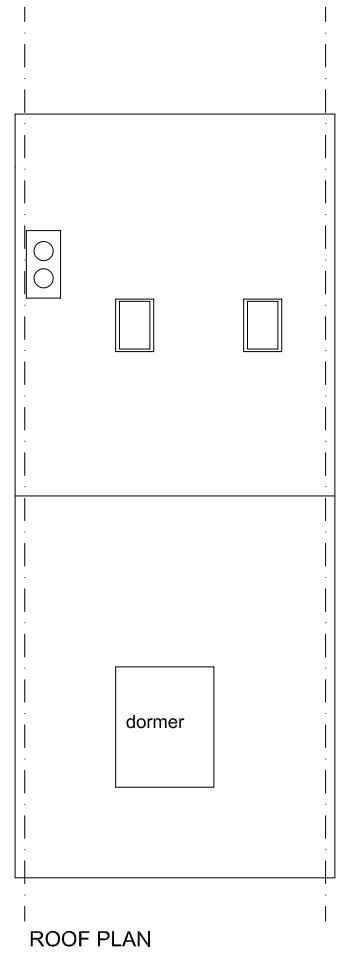
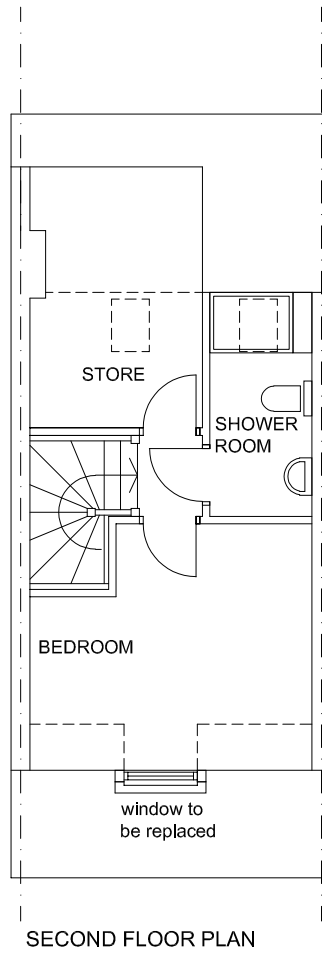
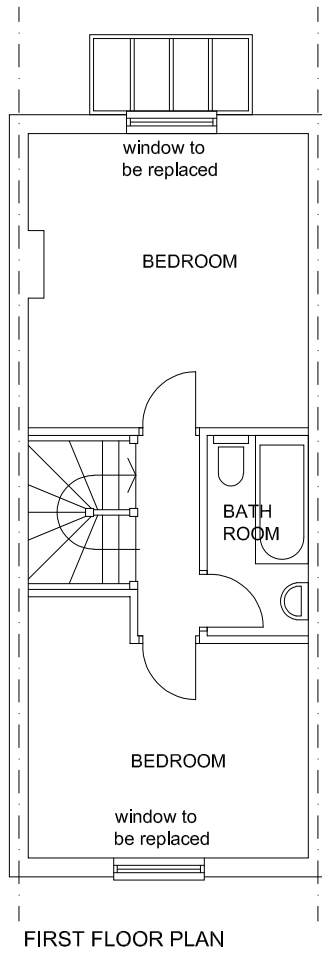


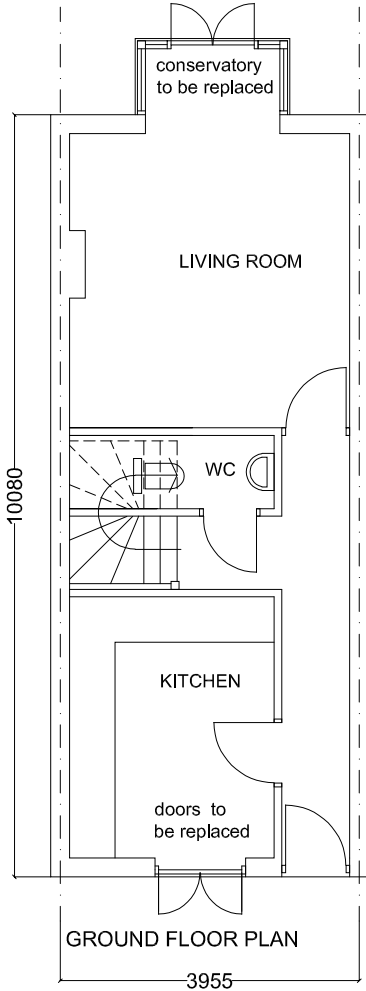

PROPOSED NEW WINDOWS
7 BOROUGH GATE, HIGH STREET
STEYNING, BN44 3SB

PLANS AS PROPOSED

DRAWING NO. 16

SCALE 1:100 @A4

DRAWN BY RR 24-09-26

RICHARD ROBINSON RIBA

RR ARCHITECTS
3 PACIFIC COURT, RIVERSIDE
SHOREHAM BY SEA
BN43 5AG
07860 632 542
E-MAIL richard@rr-architects.co.uk

NORTH

