

Location Plan
Scale 1:1250

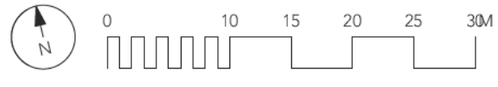

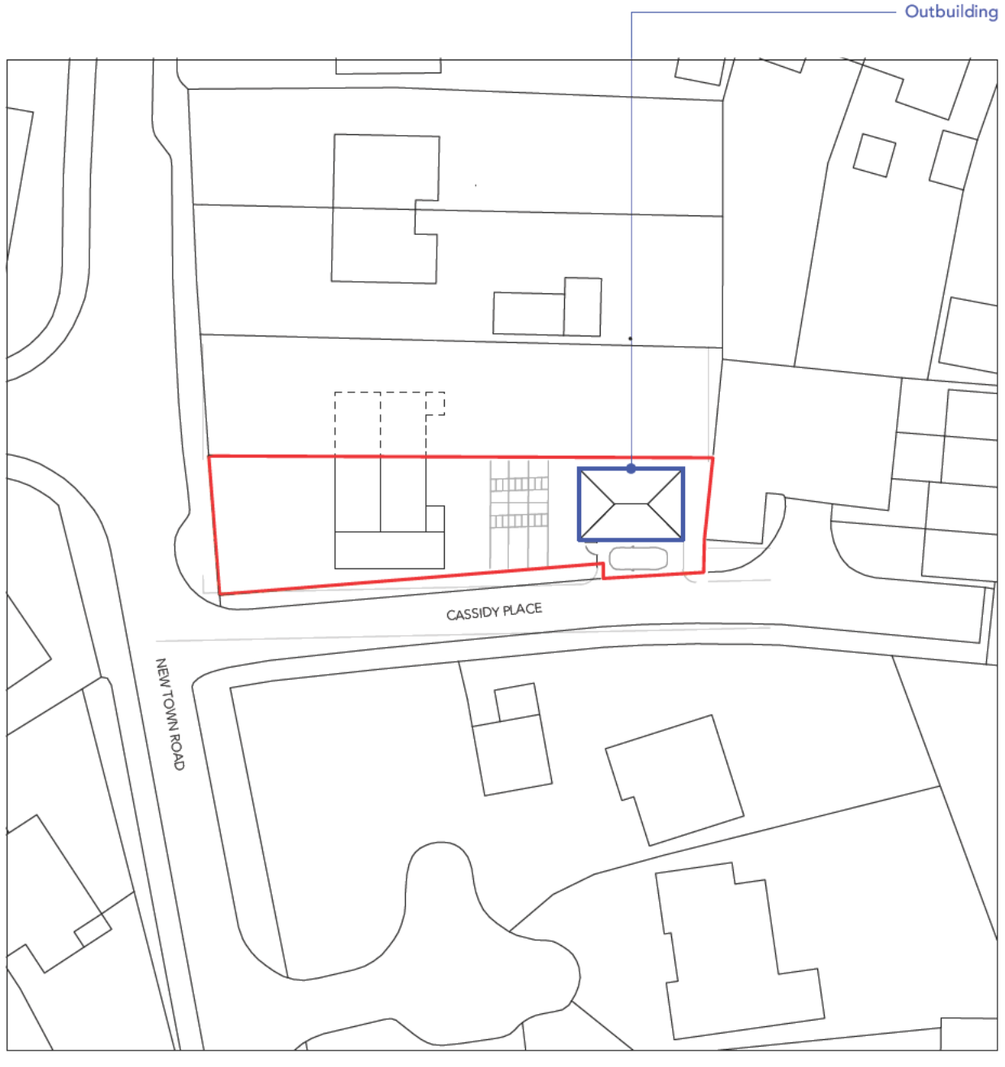

Block Plan
Scale 1:500

BANFIELD WOOD LLP
26 Winders Road, SW11 3HB
Banfieldwood.com
020 3712 5501
Contact -Simon Banfield

REVISIONS
A - 09.07.2024 - Full Planning

CBH - Cootham Brow House
1 Cootham Brow, New Town Road, Storrington
Pulborough, West Sussex, RH20 4JP

100_A

Site / Location Plan

1:1250 / 1:500 @A3 July 2024

DISCLAIMER
All dimensions are in millimetres unless otherwise stated
contractor to confirm all dimensions on site. Any discrepancies to be notified to the
draughtsperson in writing before work commences
this drawing is the copyright of 'Banfield Wood LLP'
Contractor to be responsible for all levels and dimensions, which should be established
and verified prior to commencing work. Any discrepancy with information shown on this
drawing to be reported to the architect immediately
The Contractor shall be responsible for serving upon the Local Authority any required
commencement notice and any other notices required during the progress of the site
works. The Contractor shall be responsible for compliance with the Building Act 1984,
the current Building Regulations and all relevant British Standards or equivalent EEC
standards and Codes of Practice referred to therein
The Party Wall Act 1996 may also be deemed as appropriate
All materials and workmanship to be in accordance with relevant British Standard Codes
of Practice including BS 8000 1989 Workmanship on Building Sites
All proprietary products and systems to be used in strict accordance with manufacturers
instructions

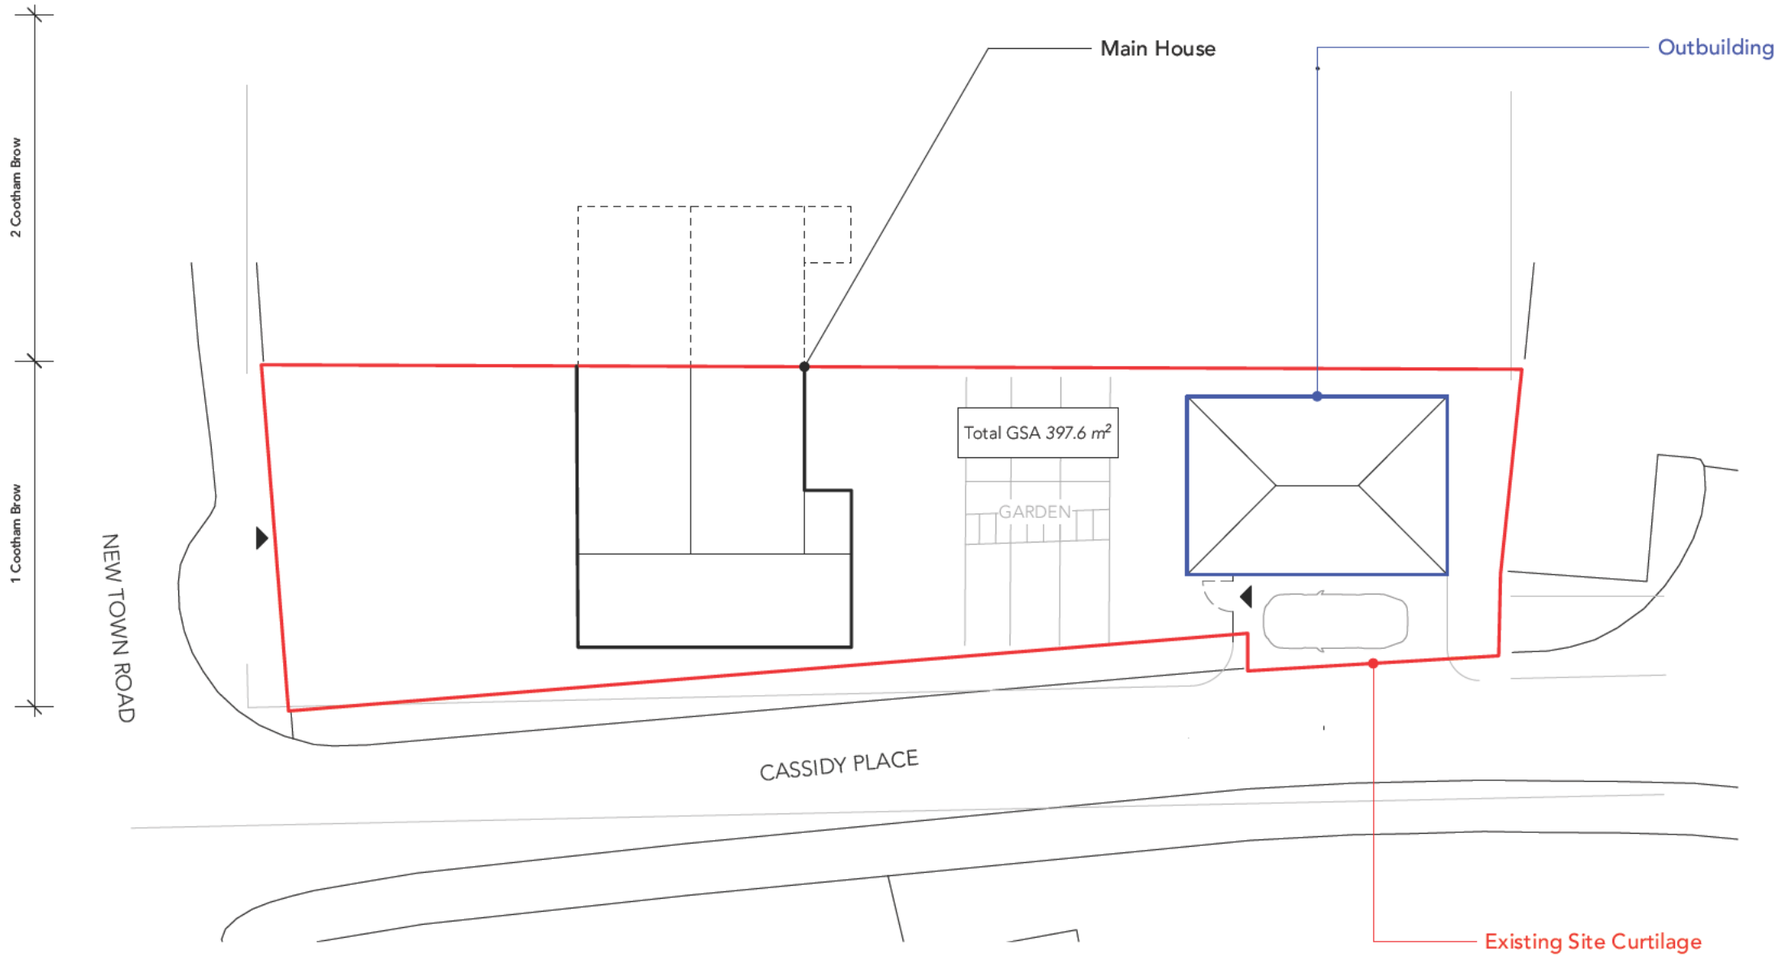

Existing Site Plan
Scale 1:200

0 1 2 3 4 5 M

N

BANFIELD WOOD LLP

26 Winders Road, SW11 3HB
Banfieldwood.com
020 3712 5501
Contact - Simon Banfield
M 07856618627
Simon@banfieldwood.com

REVISIONS
A - 09.07.2024 - Full Planning

CBH - Cootham Brow House
1 Cootham Brow, New Town Road, Storrington
Pulborough, West Sussex, RH20 4JP

101_A

Existing Site Plan

1:200 @A3 or 1:100 @A1 July 2024

DISCLAIMER
All dimensions are in millimetres unless otherwise stated
contractor to confirm all dimensions on site, any discrepancies to be notified to the draughtsperson in writing before work commences
this drawing is the copyright of 'BanfieldWood LLP
Contractor to be responsible for all levels and dimensions, which should be established and verified prior to commencing work. Any discrepancy with information shown on this drawing to be reported to the architect immediately
The Contractors NEC be responsible for serving upon the Local Authority any required commencement notice and any other notices required during the progress of the site works. The Contractor shall be responsible for compliance with the Building Act 1984, the current Building Regulations and all relevant British Standards or equivalent EEC standards and Codes of Practice referred to therein
The Party Wall Act 1996 must also be observed as appropriate
All materials and workmanship to be in accordance with relevant British Standard Codes of Practice including BS 8000 1989 Workmanship on Building Sites
All proprietary products and systems to be used in strict accordance with manufacturers instructions

03

A

02

04

A

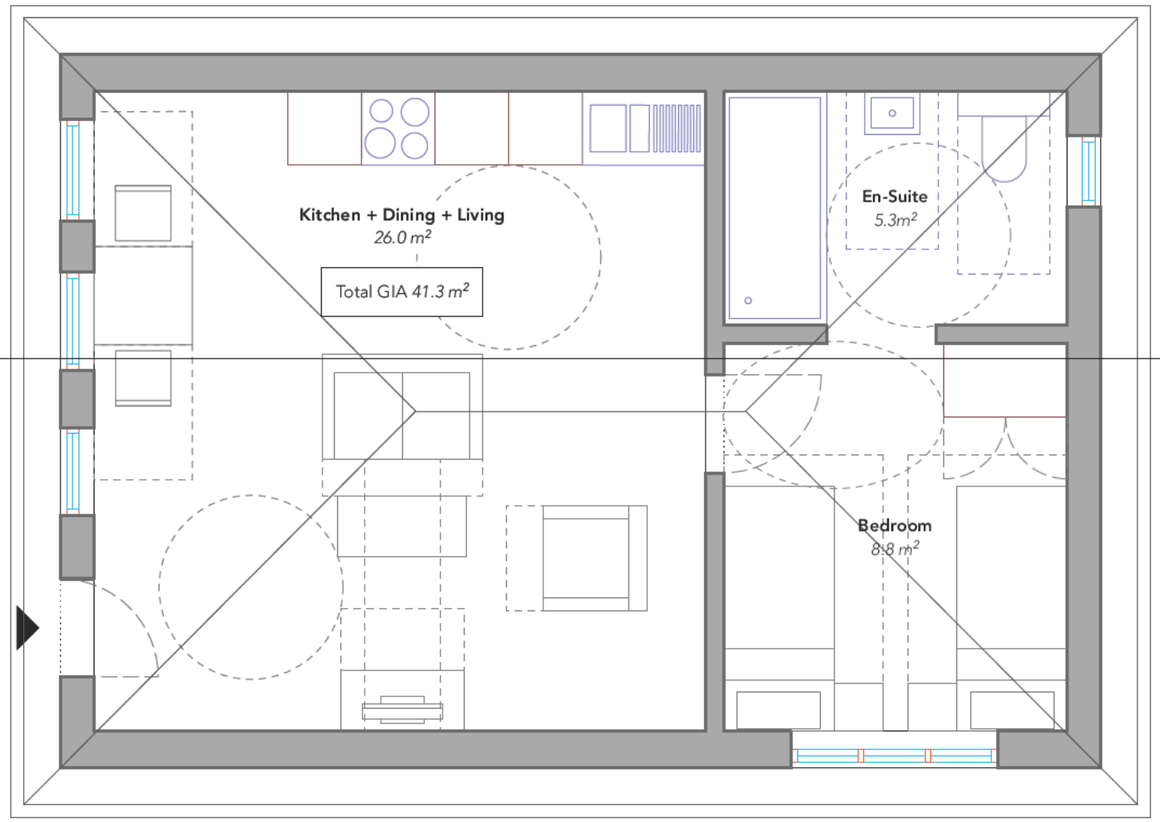

Existing Ground Floor Plan
Scale 1:50

01

0 1 2 3 4 5 M

N

BANFIELD WOOD LLP

26 Winders Road, SW11 3HB
Banfieldwood.com
020 37125501
Contact -Simon Banfield
M 07854618627
Simon@banfieldwood.com

REVISIONS

A - 09.07.2024 - Full Planning

CBH - Cootham Brow House
1 Cootham Brow, New Town Road, Storrington
Pulborough, West Sussex, RH20 4JP

102_A

Existing Ground Floor Plan (Outbuilding)

1:50 @A3 July 2024

DISCLAIMER

All dimensions are in millimetres unless otherwise stated
contractor to confirm all dimensions on site. Any discrepancies to be notified to the draughtsperson in writing before work commences
this drawing is the copyright of 'BanfieldWood LLP'
Contractor to be responsible for all levels and dimensions, which should be established and verified prior to commencing work. Any discrepancy with information shown on this drawing to be reported to the architect immediately
The Contractor shall be responsible for serving up on the Local Authority any required commencement notice and any other notices required during the progress of the site works. The Contractor shall be responsible for compliance with the Building Act 1984, the current Building Regulations and all relevant British Standards or equivalent EEC standards and Codes of Practice referred to therein
The Party Wall Act 1996 must also be observed as appropriate
All materials and workmanship to be in accordance with relevant British Standard Codes of Practice including BS 8000: 1989 Workmanship on Building Sites
All proprietary products and systems to be used in strict accordance with manufacturers instructions

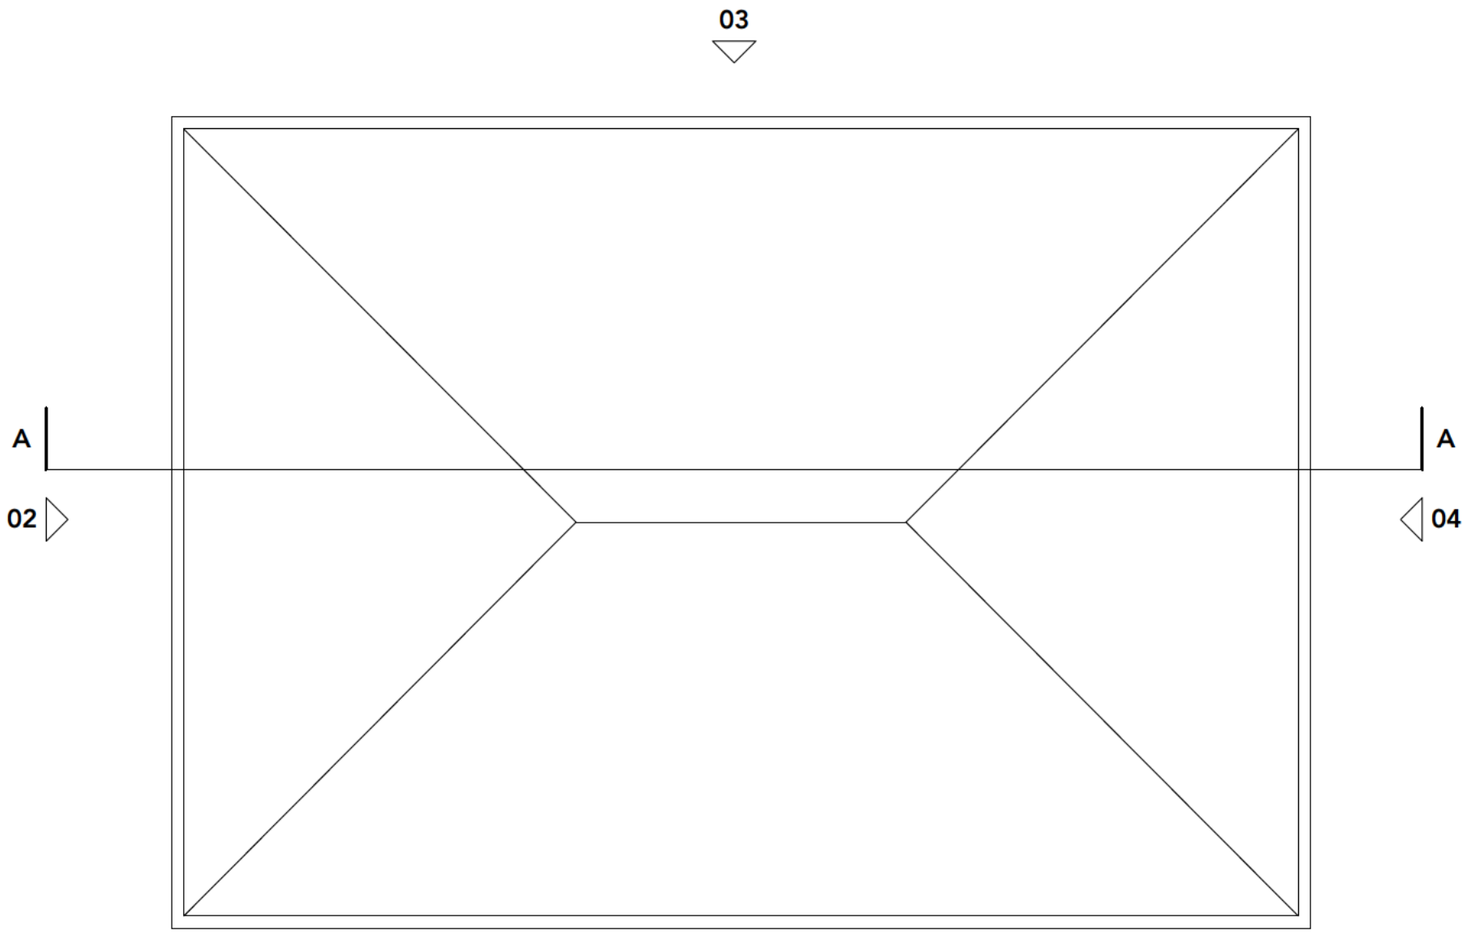

Existing Roof Plan
Scale 1:50

01

0 1 2 3 4 5 M

N

BANFIELD WOOD LLP

26 Winders Road, SW11 3HB
Banfieldwood.com
020 3712 5501
Contact -Simon Banfield
M 07854618627
Simon@banfieldwood.com

REVISIONS

A - 09.07.2024 - Full Planning

CBH - Cootham Brow House
1 Cootham Brow, New Town Road, Storrington
Pulborough, West Sussex, RH20 4JP

102_A

Existing Roof
Plan (Outbuilding)

1:50 @A3 July 2024

DISCLAIMER

All dimensions are in millimetres unless otherwise stated
contractors to confirm all dimensions on site, any discrepancies to be notified to the
design person in writing before work commences
this drawing is the copyright of Banfield Wood LLP
Contractor is be responsible for all levels and dimensions, which should be established
and verified prior to commencing work. Any discrepancy with information shown on this
drawing to be reported to the architect immediately
The Contractor shall be responsible for serving upon the Local Authority any required
commencement notice and any other notices required during the progress of the site
works. The Contractor shall be responsible for compliance with the Building Act 1984,
the current Building Regulations and relevant British Standards or equivalent EEC
standards and Codes of Practice referred to therein
The Party Wall Act 1996 must also be observed on appropriate sites
All materials and workmanship to be in accordance with relevant British Standard Codes
of Practice including BS 8000: 1989 Workmanship on Building Sites
All proprietary products and systems to be used in strict accordance with manufacturers
instructions

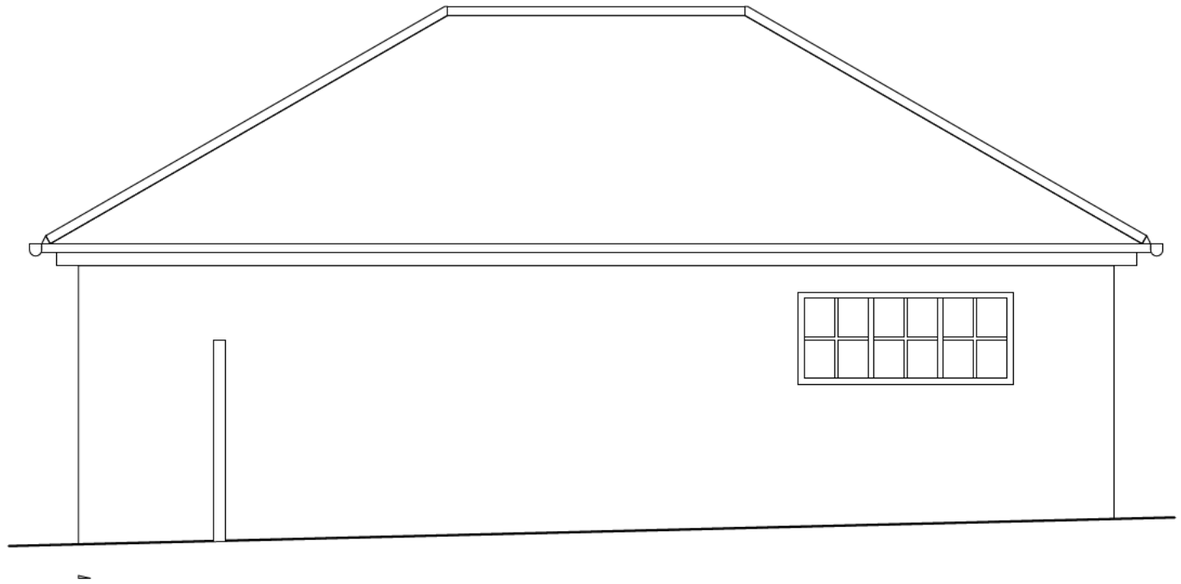

Existing Elevations 01 (South)
Scale 1:50



Existing Elevations 02 (West)
Scale 1:50

0 1 2 3 4 5 M

BANFIELD WOOD LLP
26 Winders Road, SW11 3HB
Banfieldwood.com
0203712 5501
Contact - Simon Banfield
M 07854618627
Simon@banfieldwood.com

REVISIONS
A - 09.07.2024 - Full Planning

CBH - Cootham Brow House
1 Cootham Brow, New Town Road, Storrington
Pulborough, West Sussex, RH20 4JP

110_A

Existing Elevations 01 (Outbuilding)

1:50 @ A3 July 2024

DISCLAIMER

All dimensions are in millimetres unless otherwise stated
contractor to confirm all dimensions on site, any discrepancies to be notified to the
draughtsperson in writing before work commences
this drawing is the copyright of "Banfield Wood LLP"
Contractor to be responsible for all levels and dimensions, which should be established
and verified prior to commencing work. Any discrepancy with information shown on this
drawing to be reported to the architect immediately.
The Contractor shall be responsible for serving upon the Local Authority any required
commencement notice and any other notices required during the progress of the site
works. The Contractor shall be responsible for compliance with the Building Act 1984,
the current Building Regulations and all relevant British Standards or equivalent EEC
standards and Codes of Practice referred to therein.
The Party Wall Act 1996 may also be deemed as appropriate.
All materials and workmanship to be in accordance with relevant British Standard Codes
of Practice including BS 8000 1989 - Workmanship on Building Sites
All proprietary products and systems to be used in strict accordance with manufacturers
instructions

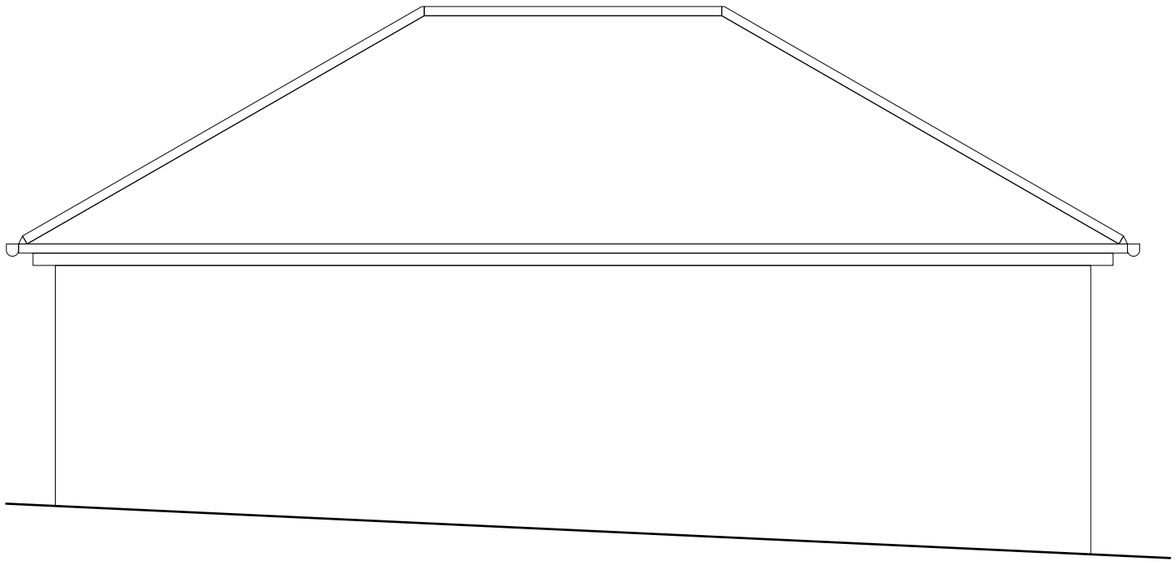

Existing Elevations 03 (North)
Scale 1:50

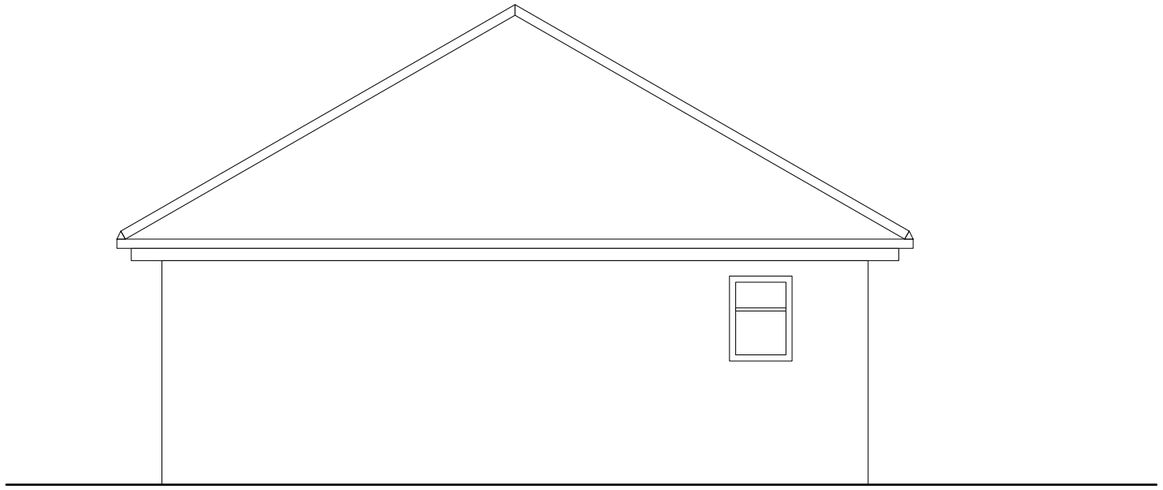

Existing Elevations 04 (East)
Scale 1:50

0 1 2 3 4 5 M

BANFIELD WOOD LLP
26 Winders Road, SW11 3HB
Banfieldwood.com
020 3712 5501
Contact -Simon Banfield
M 07854618627
Simon@banfieldwood.com

REVISIONS
A - 09.07.2024 - Full Planning

CBH - Cootham Brow House
1 Cootham Brow, New Town Road, Storrington
Pulborough, West Sussex, RH20 4JP

111_A

Existing Elevations 02 (Outbuilding)
1:50 @A3 July 2024

DISCLAIMER
All dimensions are in millimetres unless otherwise stated
contractor to confirm all dimensions on site. Any discrepancies to be notified to the draughtsperson in writing before work commences
this drawing is the copyright of "BanfieldWood LLP"
Contractor to be responsible for all levels and dimensions, which should be established and verified prior to commencing work. Any discrepancy with information shown on this drawing to be reported to the architect immediately
The Contractor shall be responsible for serving upon the Local Authority any required commencement notice and any other notices required during the progress of the site works. The Contractor shall be responsible for compliance with the Building Act 1984, the current Building Regulations and all relevant British Standards or equivalent EEC standards and Codes of Practice referred to therein
The Party Wall Act 1996 must also be observed as appropriate
All materials and workmanship to be in accordance with relevant British Standard Codes of Practice including BS 8000 1989 Workmanship on Building Sites
All proprietary products and systems to be used in strict accordance with manufacturers instructions

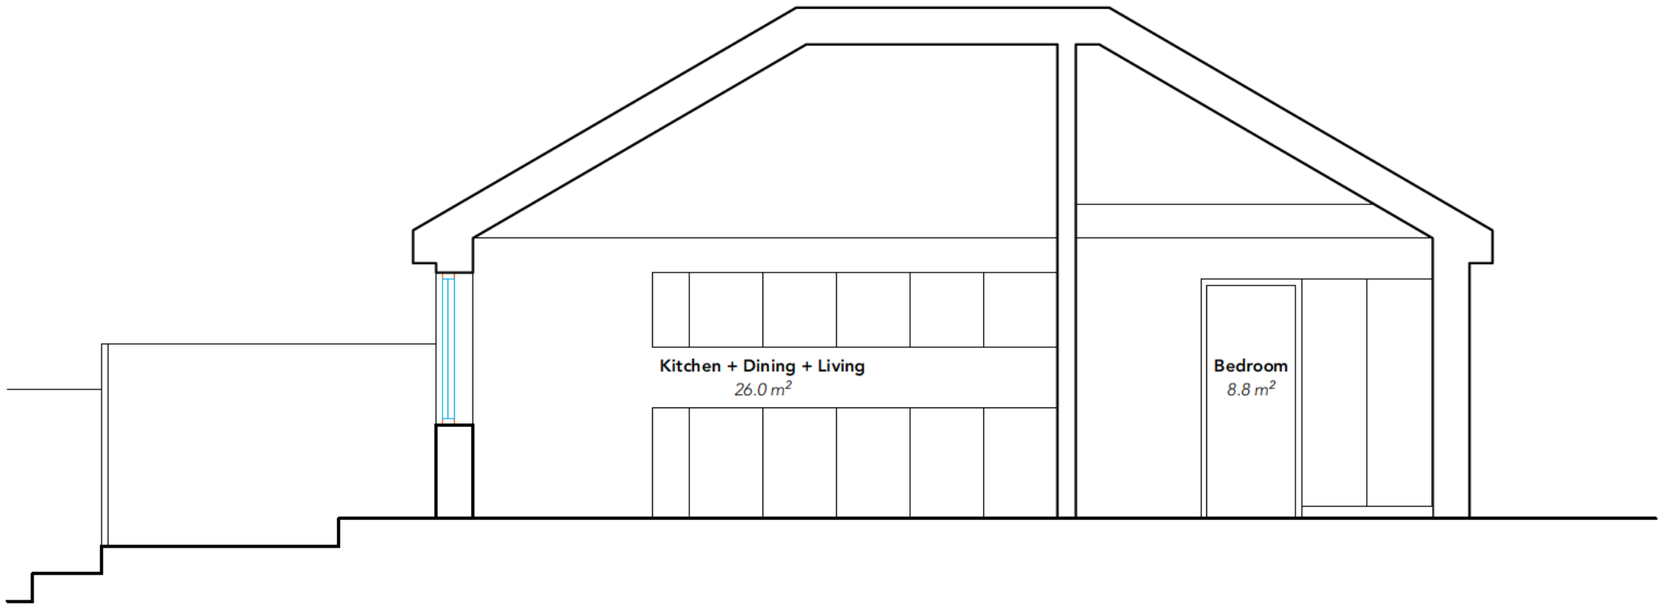

Existing Section A-A
Scale 1:50

0 1 2 3 4 5 M

BANFIELD WOOD LLP

26 Winders Road, SW11 3HB
Banfieldwood.com
020 3712 5501
Contact - Simon Banfield
M 07854618627
Simon@banfieldwood.com

REVISIONS
A - 09.07.2024 - Full Planning

CBH - Cootham Brow House
1 Cootham Brow, New Town Road, Storrington
Pulborough, West Sussex, RH20 4JP

120_A

Existing Sections
(Outbuilding)

1:50 @A3 July 2024

DISCLAIMER

All dimensions are in millimetres unless otherwise stated
contractor to confirm all dimensions on site, any discrepancies to be notified to the
design team in writing before work commences
this drawing is the copyright of 'Banfield Wood LLP'
Contractor to be responsible for all levels and dimensions, which should be established
and verified prior to commencing work. Any discrepancy with information shown on this
drawing to be reported to the architect immediately.
The Contractor shall be responsible for serving upon the Local Authority any required
commencement notice and any other notices required during the progress of the site
works. The Contractor shall be responsible for compliance with the Building Act 1984,
the current Building Regulations and all relevant British Standards or equivalent EEC
standards and Codes of Practice referred to therein
The Party Wall Act 1996 may also be deemed as appropriate
All materials and workmanship to be in accordance with relevant British Standard Codes
of Practice including BS 8000 1989 Workmanship on Building Sites
All proprietary products and systems to be used in strict accordance with manufacturers
instructions