

VISUAL SCALE 1:50 @ A3

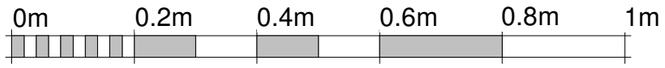

VISUAL SCALE 1:10 @ A3

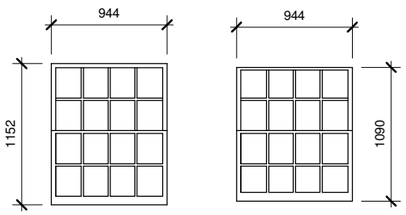

1 WINDOW ELEVATIONS

1 : 50

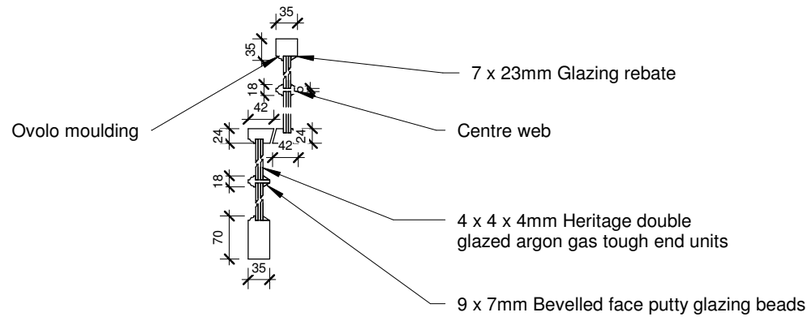

2 WINDOW SECTION DETAILS

1 : 10

KRONA DESIGN
ARCHITECTURAL DESIGN & DRAFTING
4 Union Place | Worthing | BN11 1LG
info@kronadesign.co.uk | kronadesign.co.uk
Tel: 01903 256150 Mob: 07827 994111

PROJECT
Replacement Window

ADDRESS
14 Sir George's Place
Steyning
West Sussex

TITLE
As Proposed

CLIENT
-

DRAWN	STATUS	DATE
JLB	Design	12/06/25

SCALE (@ A3)	PROJECT NUMBER
As indicated	KD.1725

DRAWING NUMBER	REV
A.100	

© KRONA DESIGN