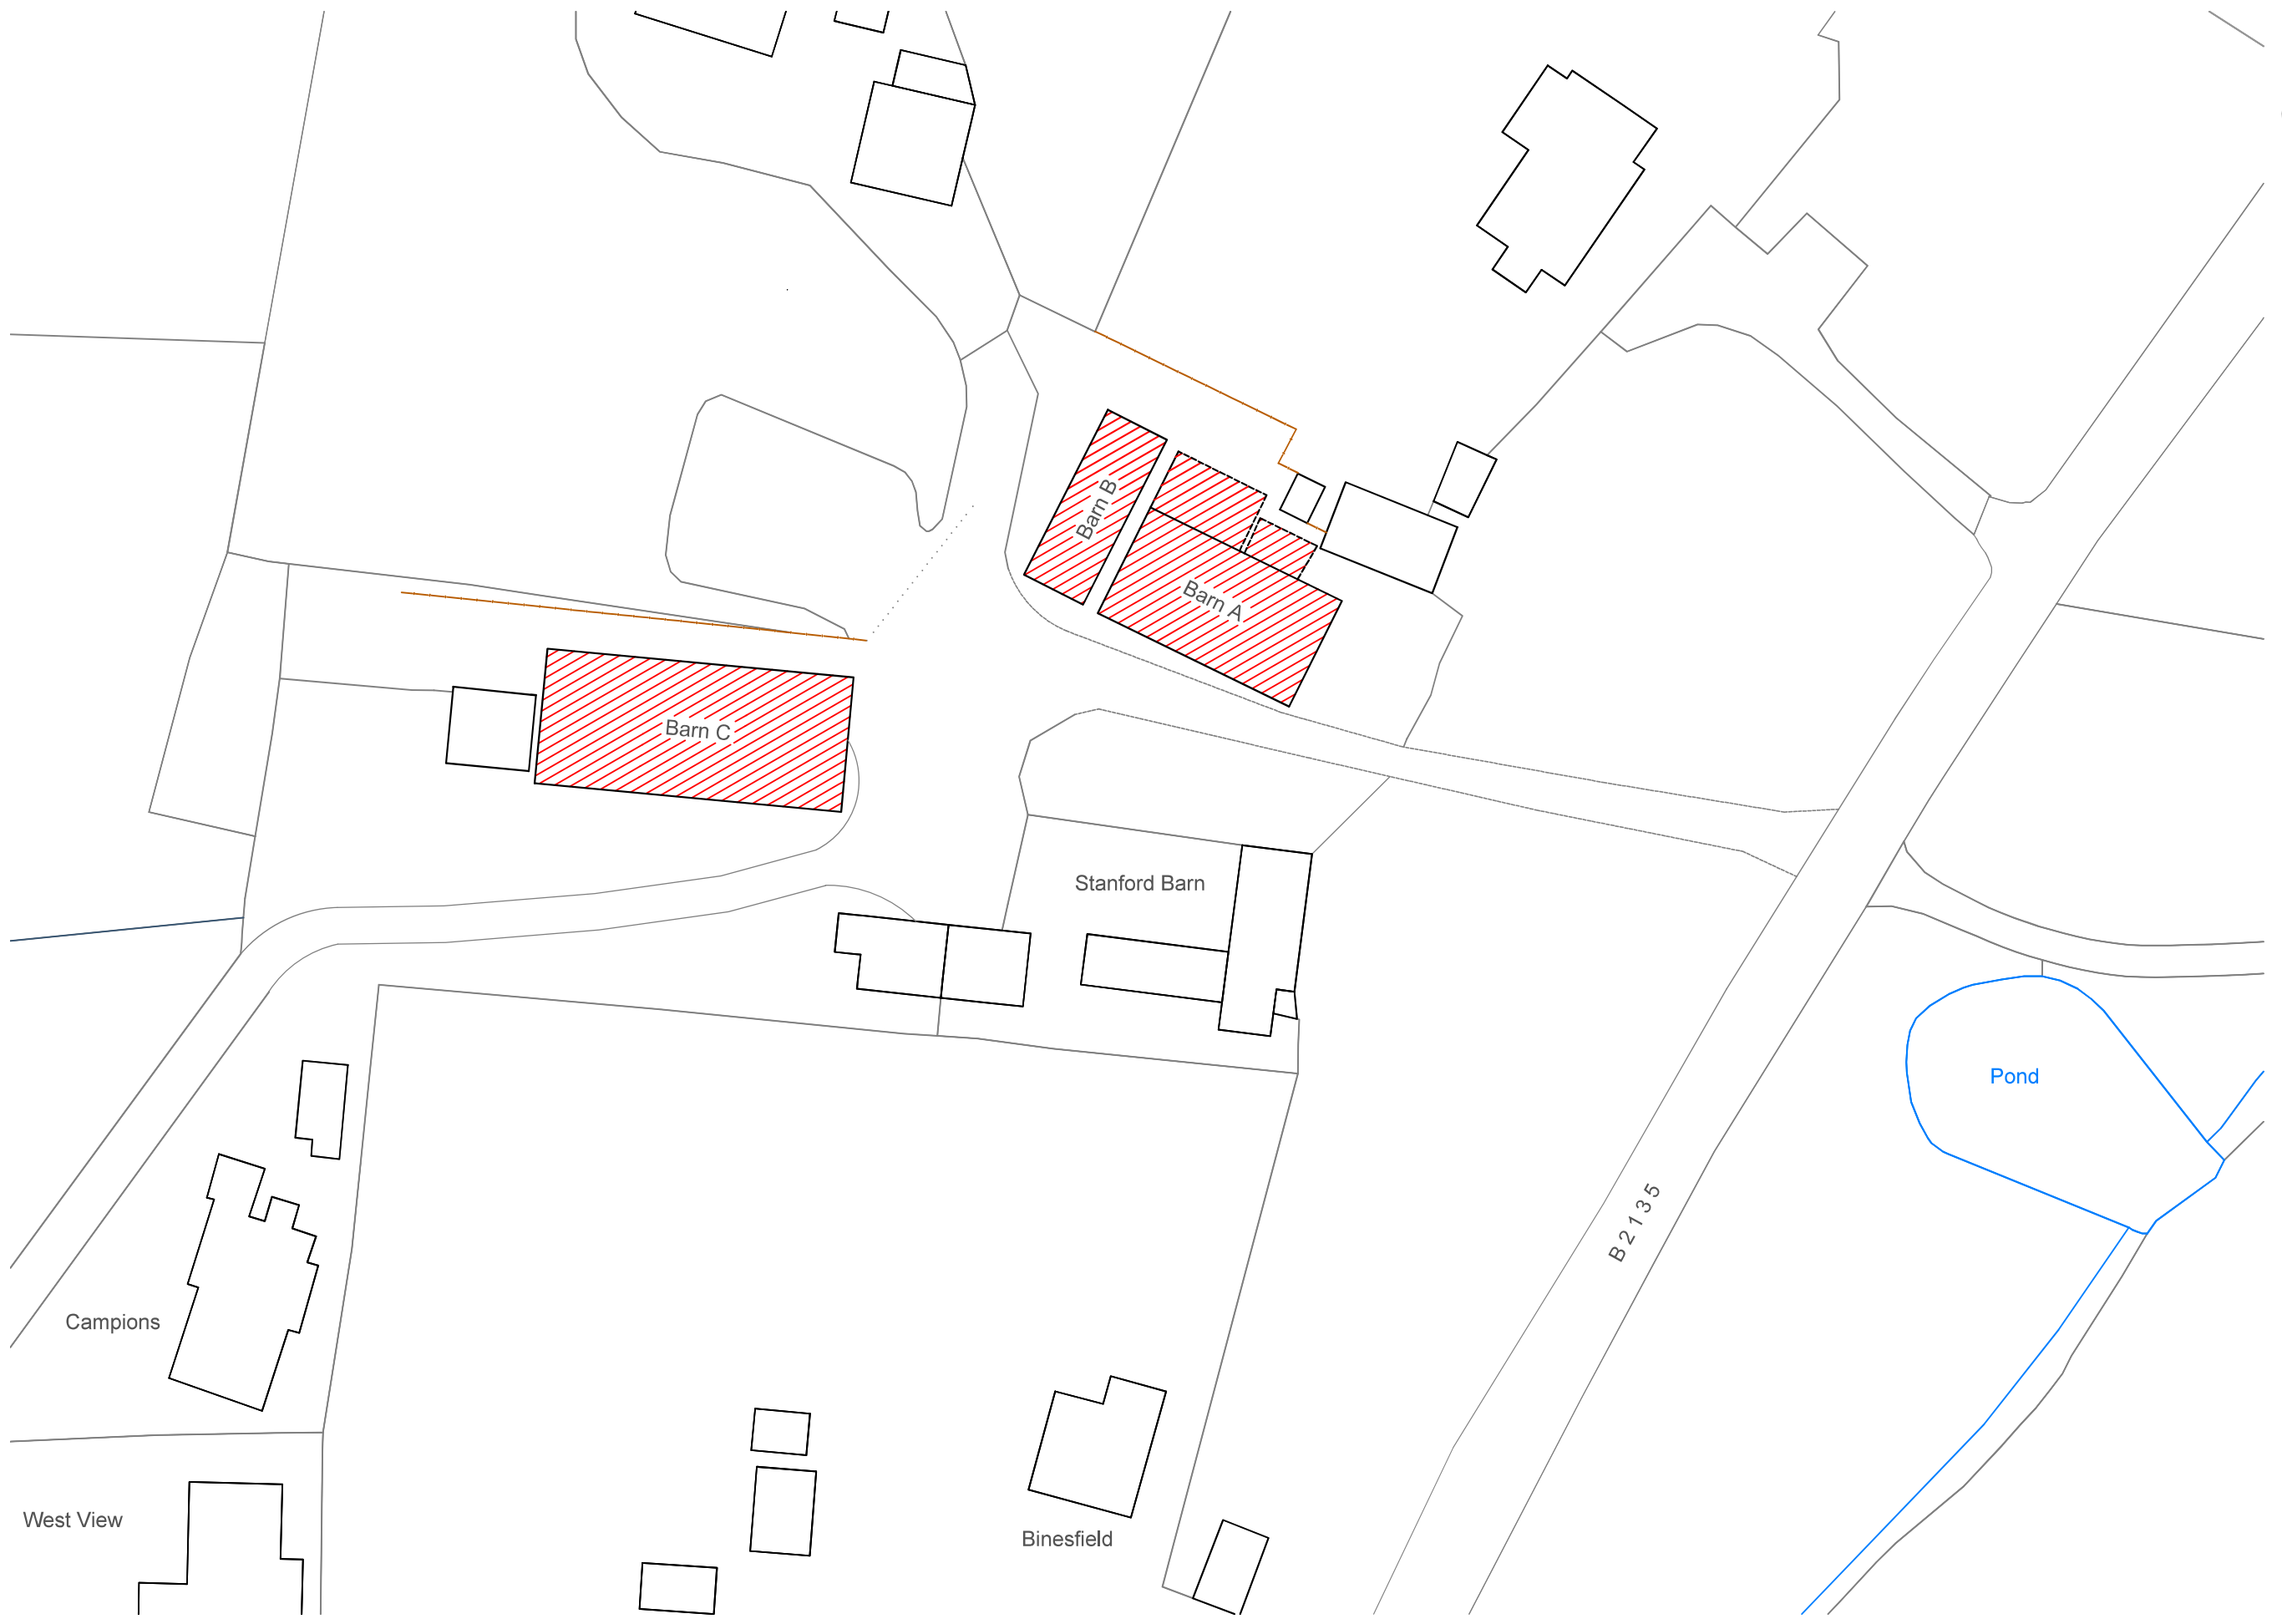
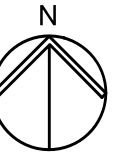


Total Floor Areas
548.6m²

job	Stanford Barn, Bines Green Partridge Green, Horsham RH13 8EH	scale(s)	1:20	☐	job no.	dwg no.
			1:50	☐		
			1:100	☐		
			1:200	☐		
			1:500	☒		
dwg	BLOCK PLAN	drawing size		date	rev	
		A3				
		11 Mar 2026				
		A				