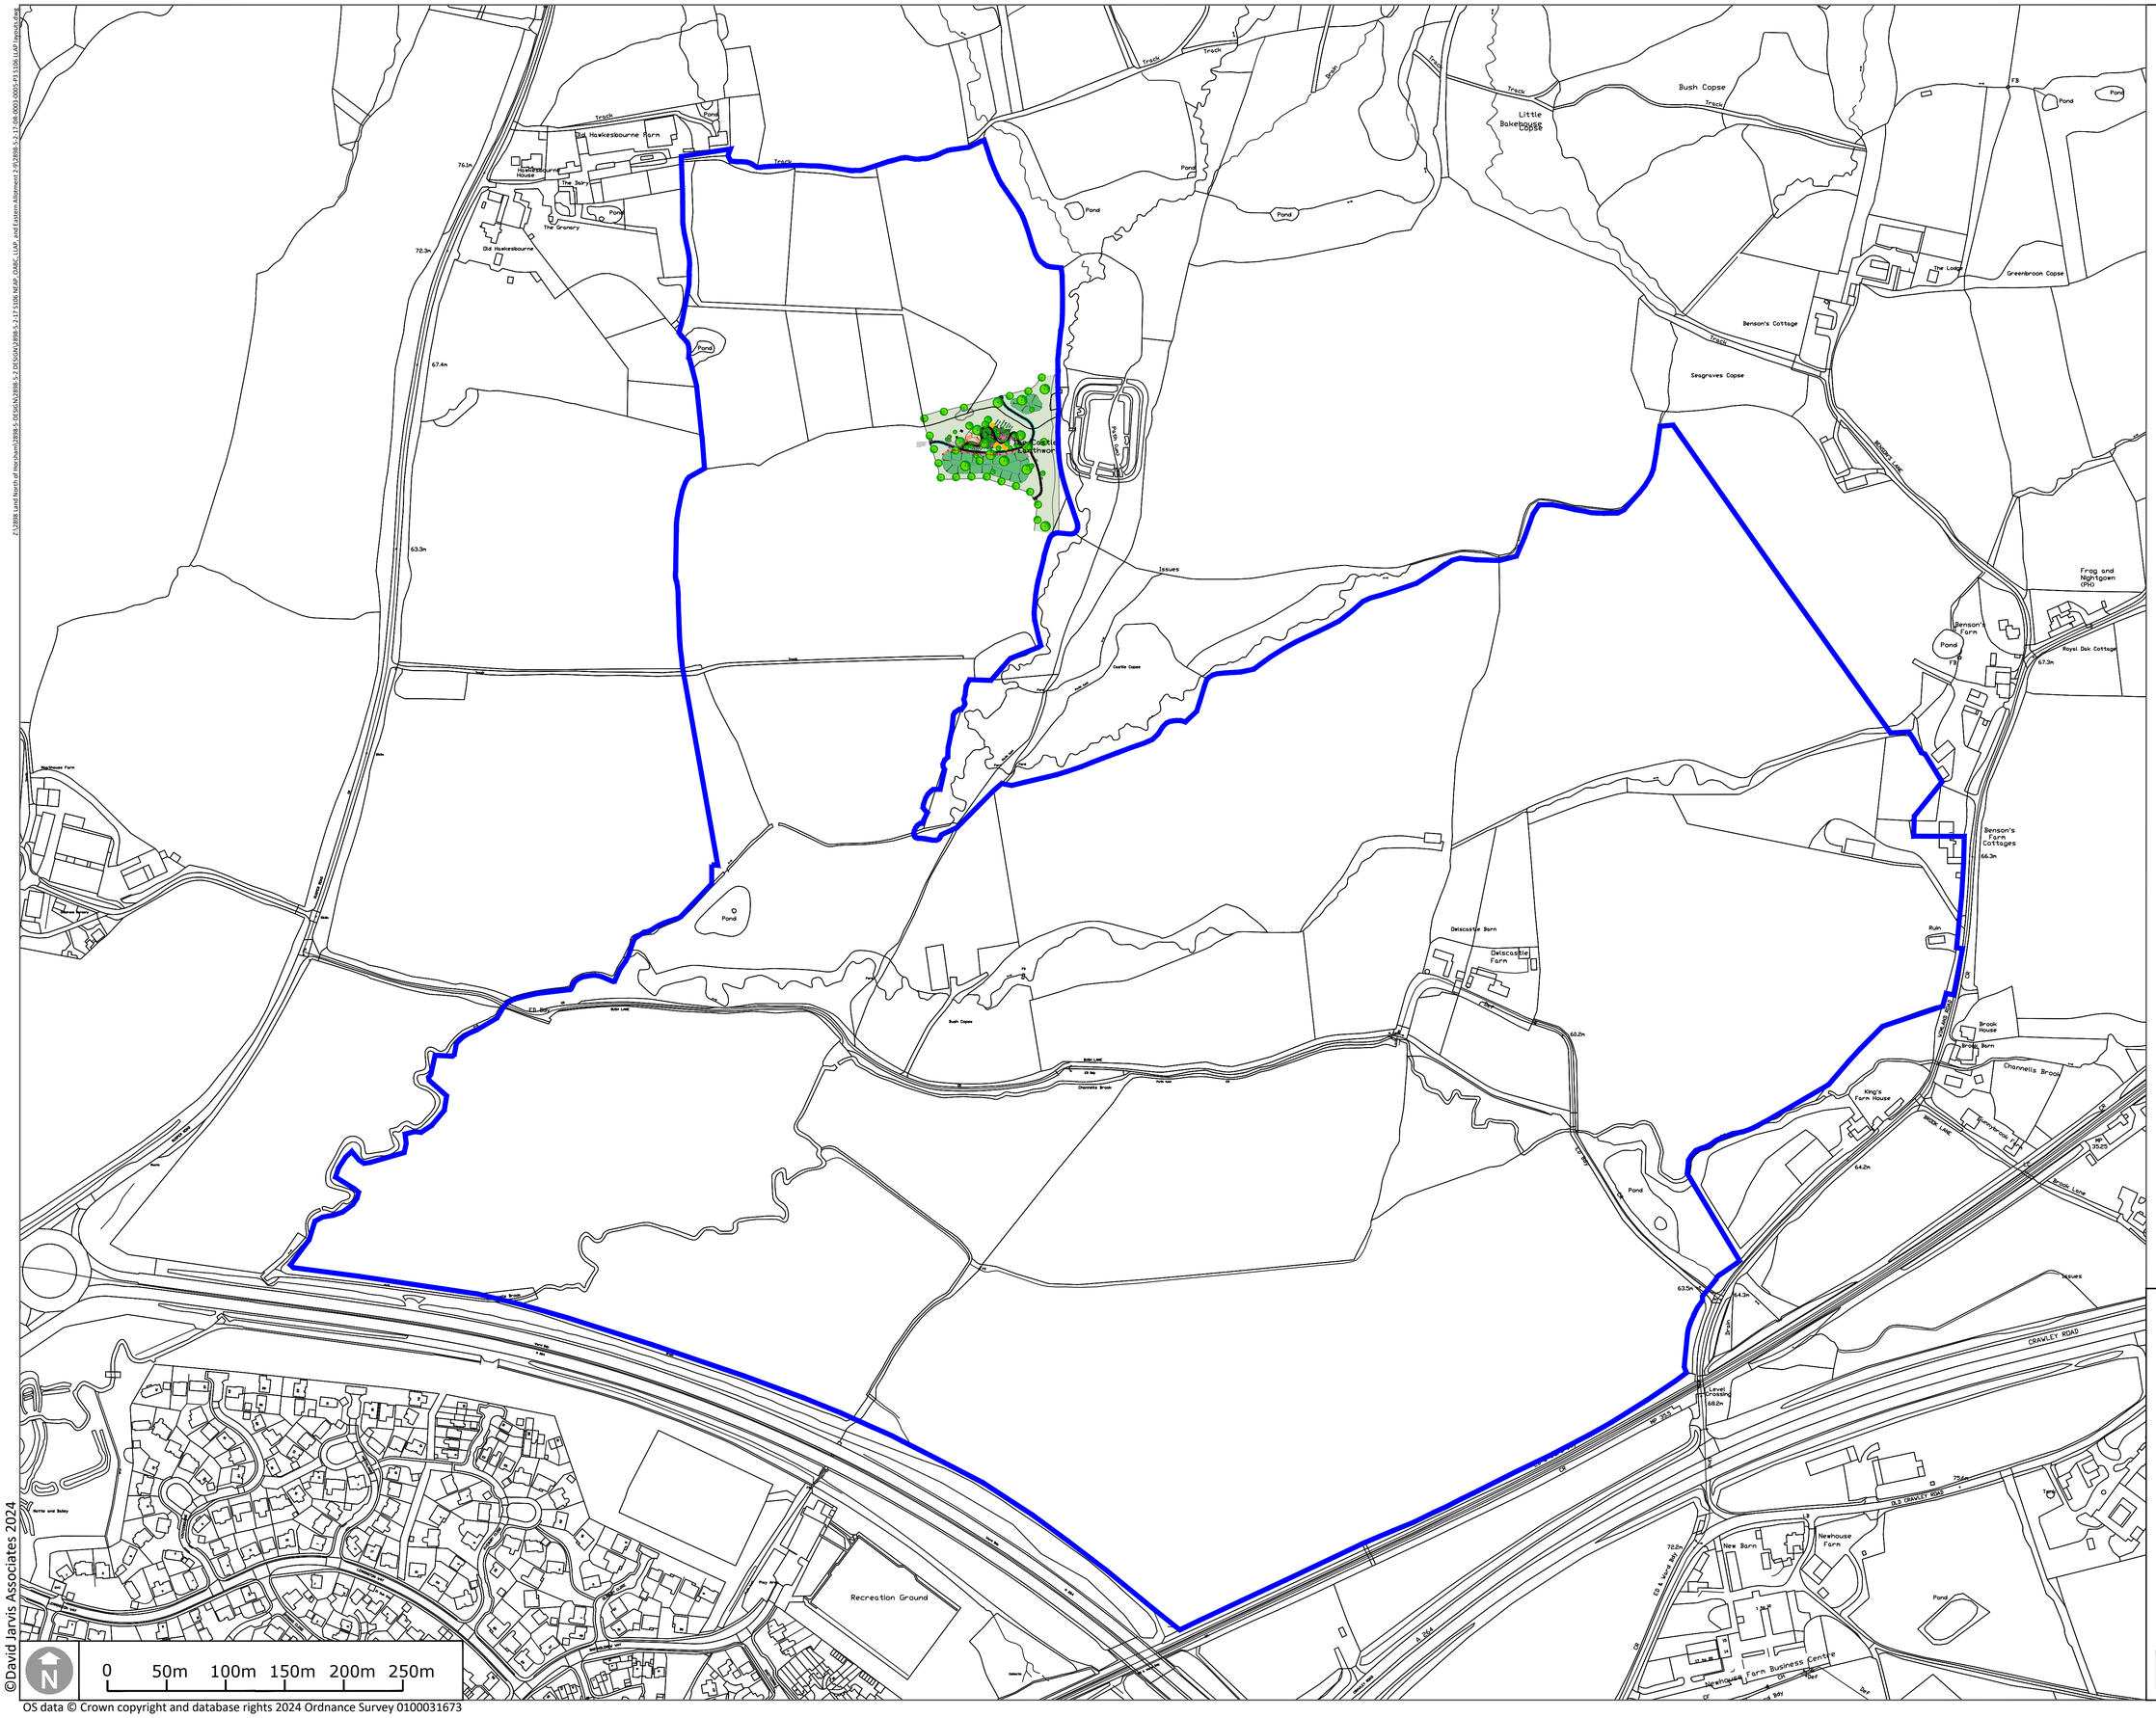


KEY

PHASE 2 BOUNDARY

Drawing Revision

Rev.	Date	Description	Drawn	Checked
P3	06/09/2024	Revised to Horsham Council's comments.	AB	AB
P2	29/04/2024	Updated to latest comments received on 26/04/2024	IE	PG
P1	24/04/2024	First issue	IE	PG

Status

PLANNING

DAVID JARVIS ASSOCIATES

DAVID JARVIS ASSOCIATES LIMITED
1 Tennyson Street Swindon Wiltshire SN1 5DT
t: 01793 612173
e: mail@davidjarvis.biz
w: www.davidjarvis.biz

Client

LEGAL AND GENERAL (STRATEGIC LAND NORTH HORSHAM) LIMITED

Project

LAND NORTH OF HORSHAM

Drawing Title

s106 LLAP LANDSCAPE PROPOSALS - LOCATION

Scale	Sheet Size	Date Plotted
1:2500	A1	09/09/2024

Client Ref.	Drawing Ref.	Drawing No.	Version
-	2898-5-2-17	DR-0003	S0-P3

©David Jarvis Associates 2024

OS data © Crown copyright and database rights 2024 Ordnance Survey 0100031673

Z:\2898 Land North of Horsham\2898-5 DESIGN\2898-5-2 DESIGN\2898-5-2-17 S106 NEAP, OMC, LLAP, and Extens Allotment 2-9\2898-5-2-17-DR-0003-0005-P3 S106 LLAP layout.dwg