
Z:\2898 Land North of Horsham\2898-5-DESIGN\2898-5-2-DESIGN\2898-5-2-17-S106_NEAP_OMC_LAP_and Interim Allotment\2-PLANS\2898-5-2-17-108-0001-0005-P3 S106 LLAP layouts.dwg

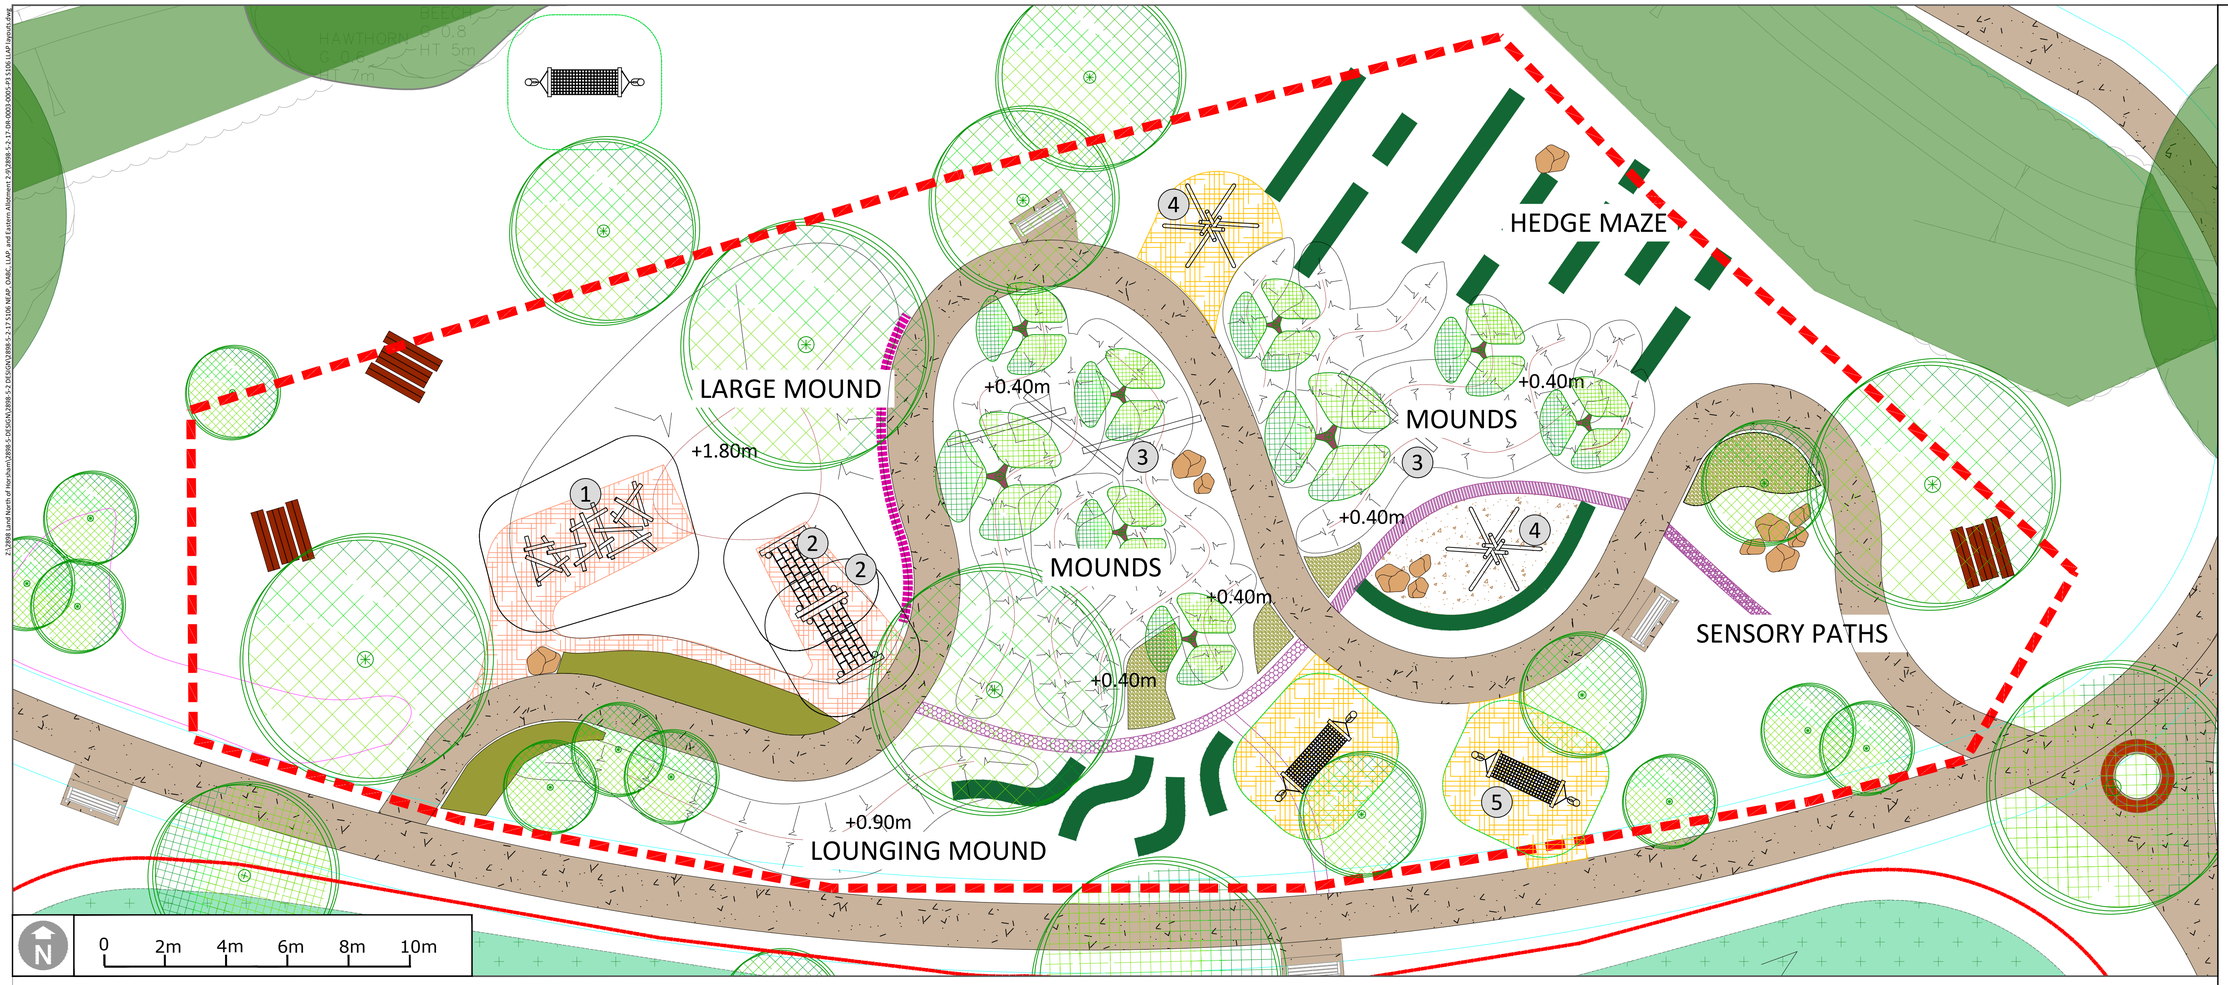


KEY

- LLAP ZONE 0.11ha
- STANDARD TREE MULTI-STEMMED TREE
- PLAY HEDGES & ORNAMENTAL GRASSES
- SELF-BINDING GRAVEL PATH
- RUBBER PLAY SURFACING
- GRASS REINFORCING MATTS
- LOOSE PEA GRAVEL
- SENSORY PATHS
  VARIED SURFACING: FLUSH STEPPING STONES, GRAVEL, BARK
- RETAINING WALL
- PLAY EQUIPMENT:
  - ① DUNCAN & GROVE- ROBINIA LOG SCRAMBLE- TT.2.08;
  - ② DUNCAN & GROVE- ROBINIA NET SCRAMBLE- CN.2.19;
  - ③ DUNCAN & GROVE- NATURAL LOGS- TT.2.33;
  - ④ DUNCAN & GROVE- ROBINIA TEEPEE- TP.1.01;
  - ⑤ DUNCAN & GROVE - ROBINIA HAMMOCK - HA.CL.01.2
  - * THE TIMBER UPRIGHTS TO BE FIXED ON STEEL FOOTINGS.
- PLAY BOULDERS
- MOUNDING

PLAY ITEMS:



① DUNCAN & GROVE - ROBINIA LOG SCRAMBLE - TT.2.08

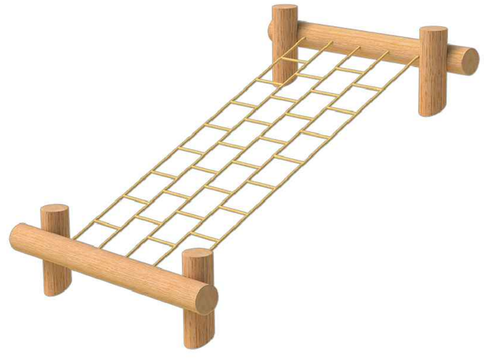

② DUNCAN & GROVE - ROBINIA SCRAMBLE NET - No.1- CN.2.19
③ DUNCAN & GROVE - NATURAL ROBINIA BALANCE LOGS - 4m LONG - TT.2.33



④ DUNCAN & GROVE - ROBINIA TEEPEE - No.1 - TP.1.01

Drawing Revision

Rev.	Date	Description	Drawn	Checked
P3	06/09/2024	Revised to Horsham Council's comments.	AB	AB
P2	29/04/2024	Updated to latest comments	IE	PG
P1	22/04/2024	First issue	IE	PG

Status
PLANNING

DAVID JARVIS ASSOCIATES
DAVID JARVIS ASSOCIATES LIMITED
1 Tennyson Street Swindon Wiltshire SN1 5DT
t: 01793 612173
e: mail@davidjarvis.biz
w: www.davidjarvis.biz

Client
LEGAL AND GENERAL (STRATEGIC LAND NORTH HORSHAM) LIMITED

Project
LAND NORTH OF HORSHAM

Drawing Title
s106 LLAP LAYOUT

Scale	Sheet Size	Date Plotted
1:100	A1	06/09/2024

Client Ref.	Drawing Ref.	Drawing No.	Version
-	2898-5-2-17	DR-0004	S0-P3

©David Jarvis Associates 2024

OS data © Crown copyright and database rights 2024 Ordnance Survey 0100031673