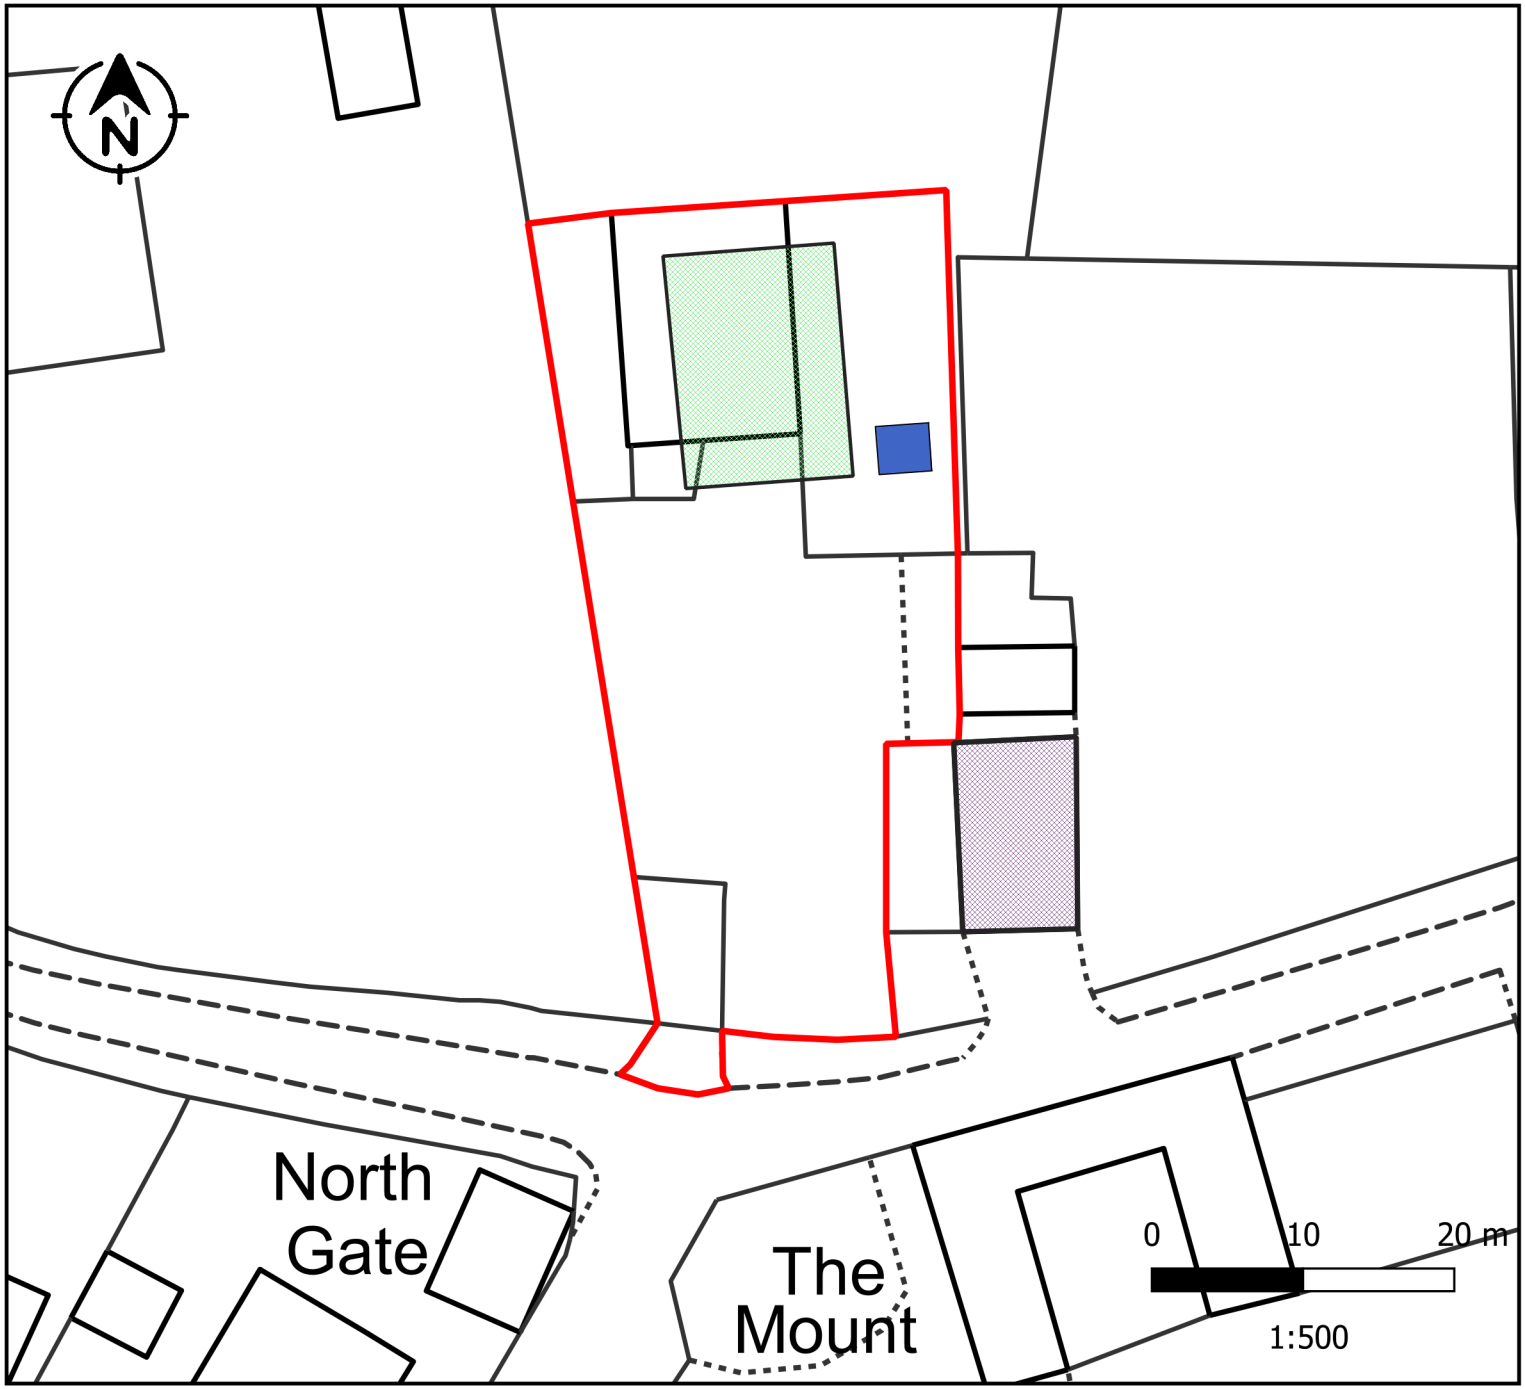


© Crown copyright and database rights 2024 OS 100063569. Contains public sector information licensed under the Open Government Licence v3.0.

Rainwater Harvesting Layout

Key

- Rainwater Harvesting Tank
- Stables
- Approved Dwelling
- Site Area

Project No:	0173
Date Published:	19/07/2024

Squires Planning
Squires Close
Crawley
RH10 4JQ

01293 978 200
info@squiresplanning.co.uk

SQUIRES PLANNING