


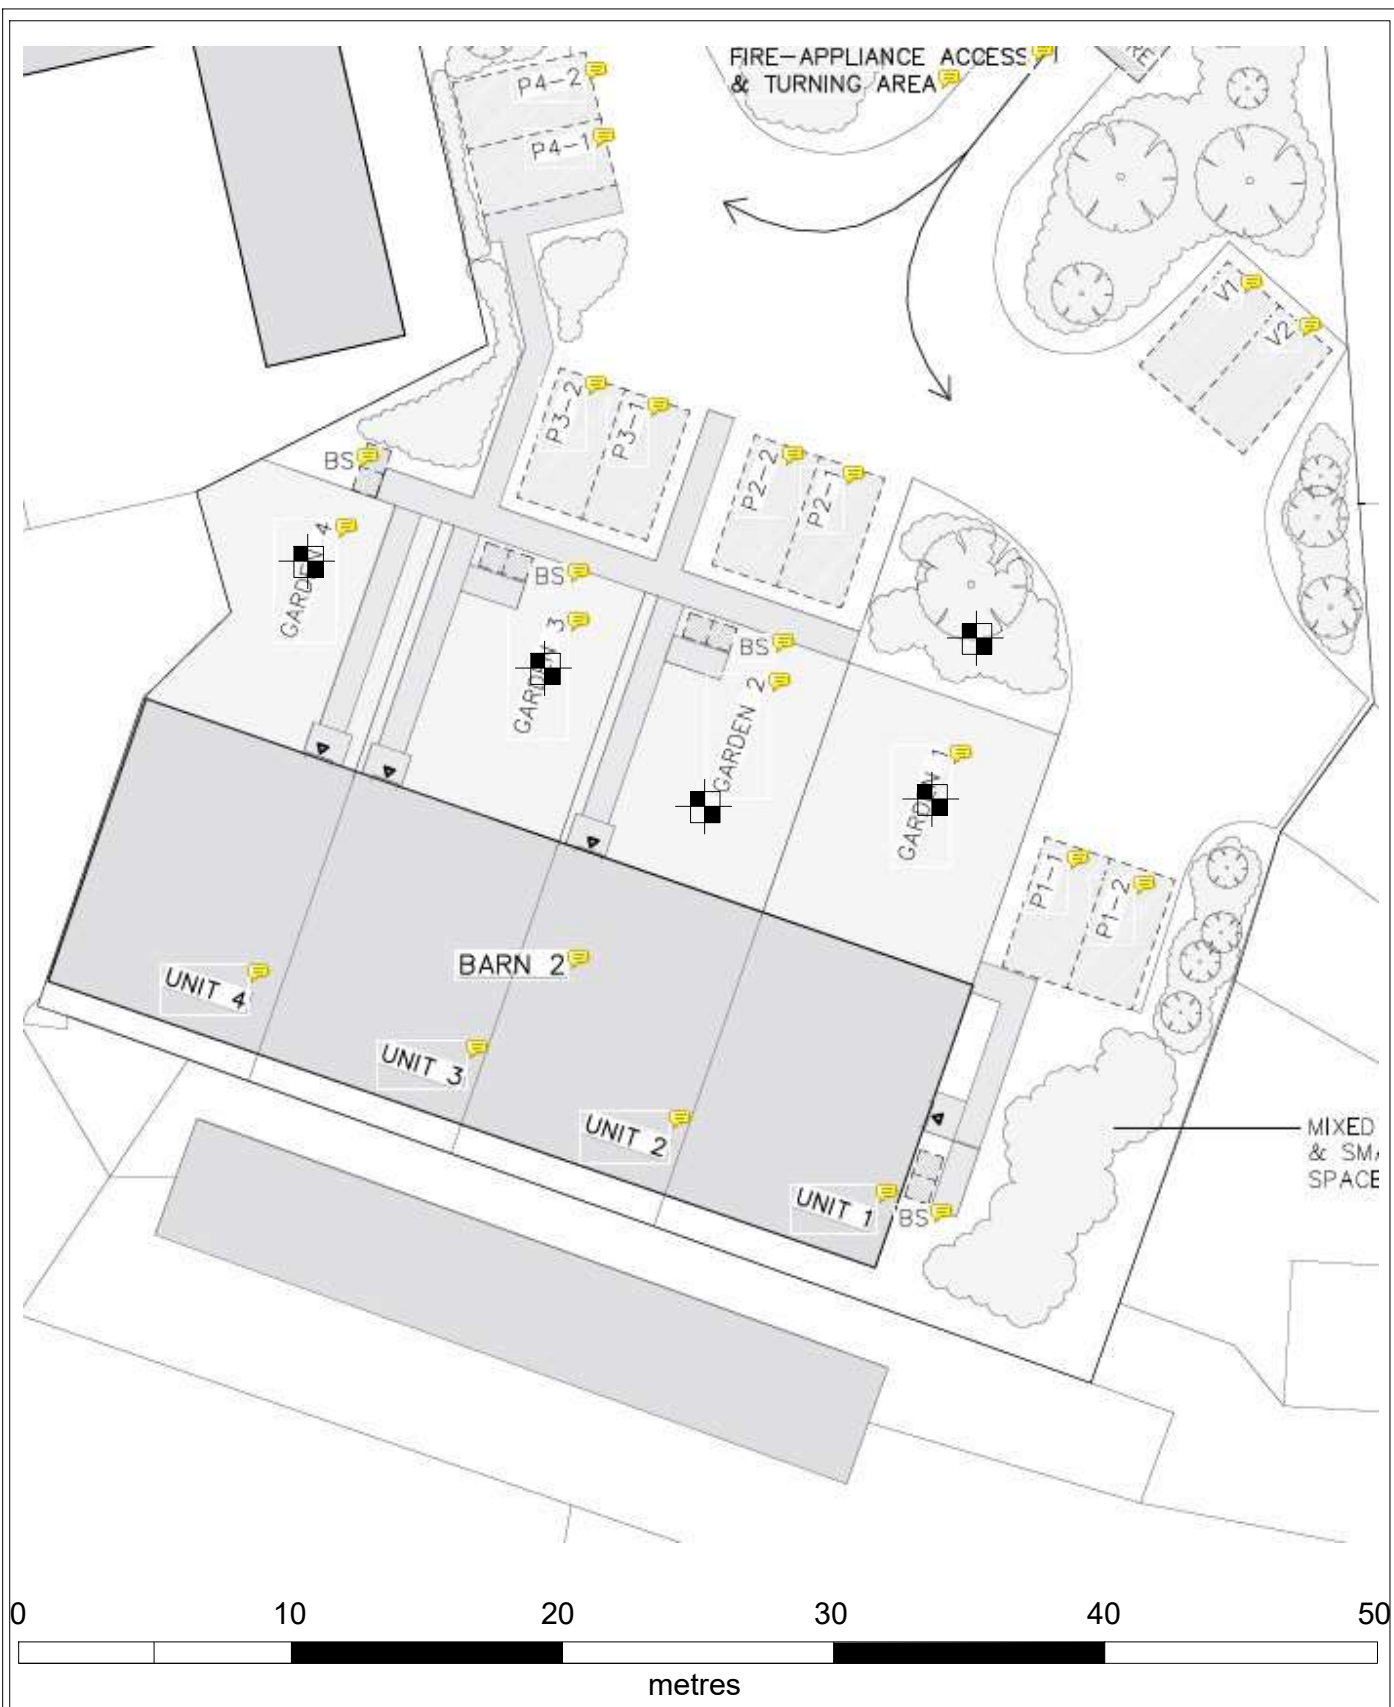

Scale as shown

BENJAMIN ALLEN CONSTRUCTION LTD

WOODHOUSE FARM, WHEATSHEAF ROAD, WOODMANCOTE

Proposed Site Investigation - South Barn (Barn 2)

January 2026