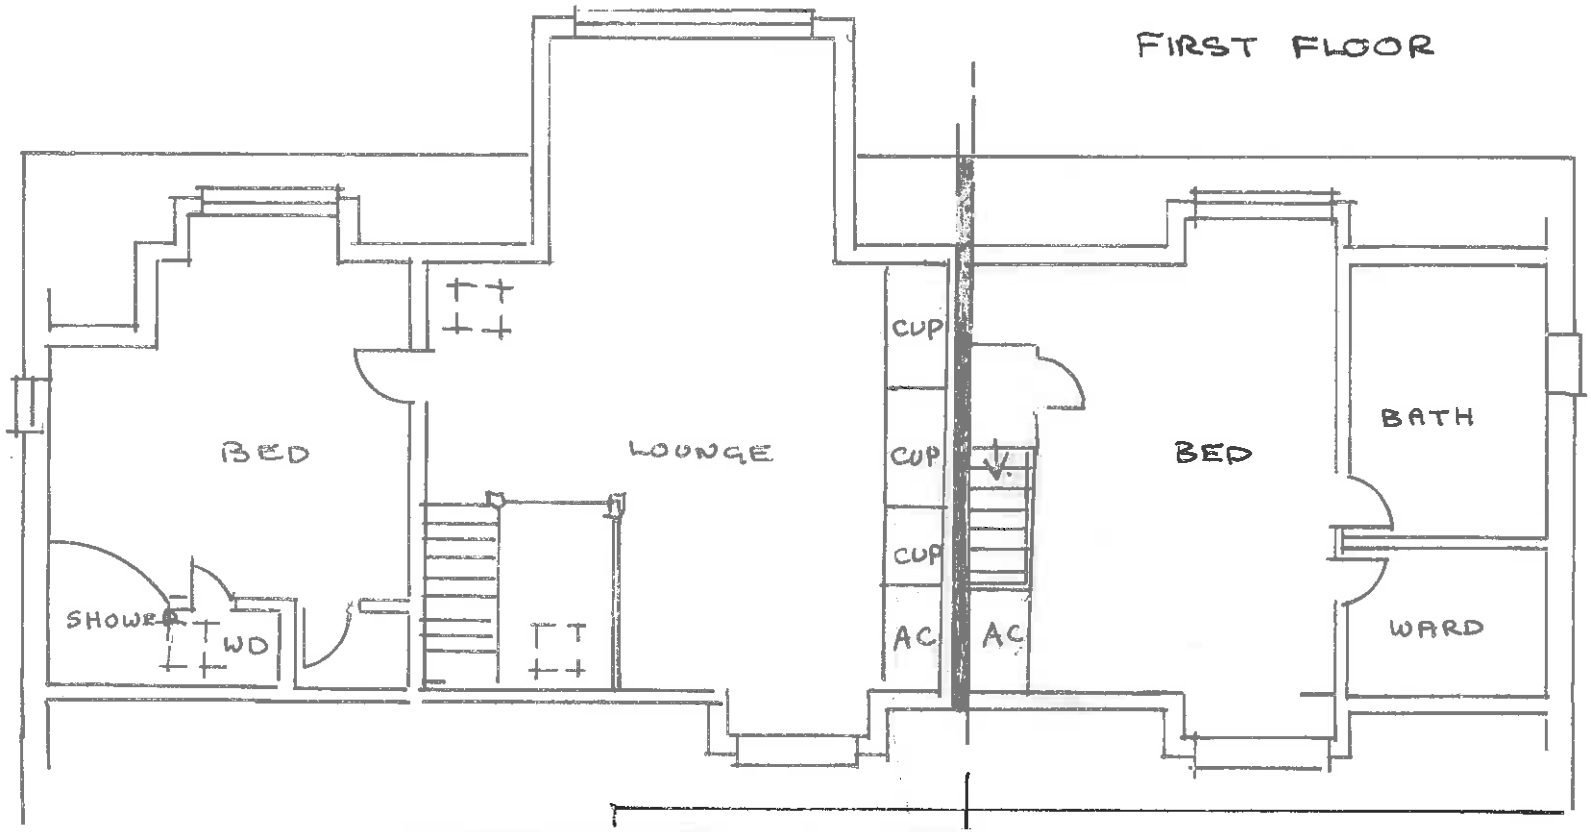

WOODEND, WATER LANE
STORRINGTON

PROPOSED LAYOUT

SCALE: 1:100

0 1 2 3 4 5 10 METRES

DRWG: EL|09