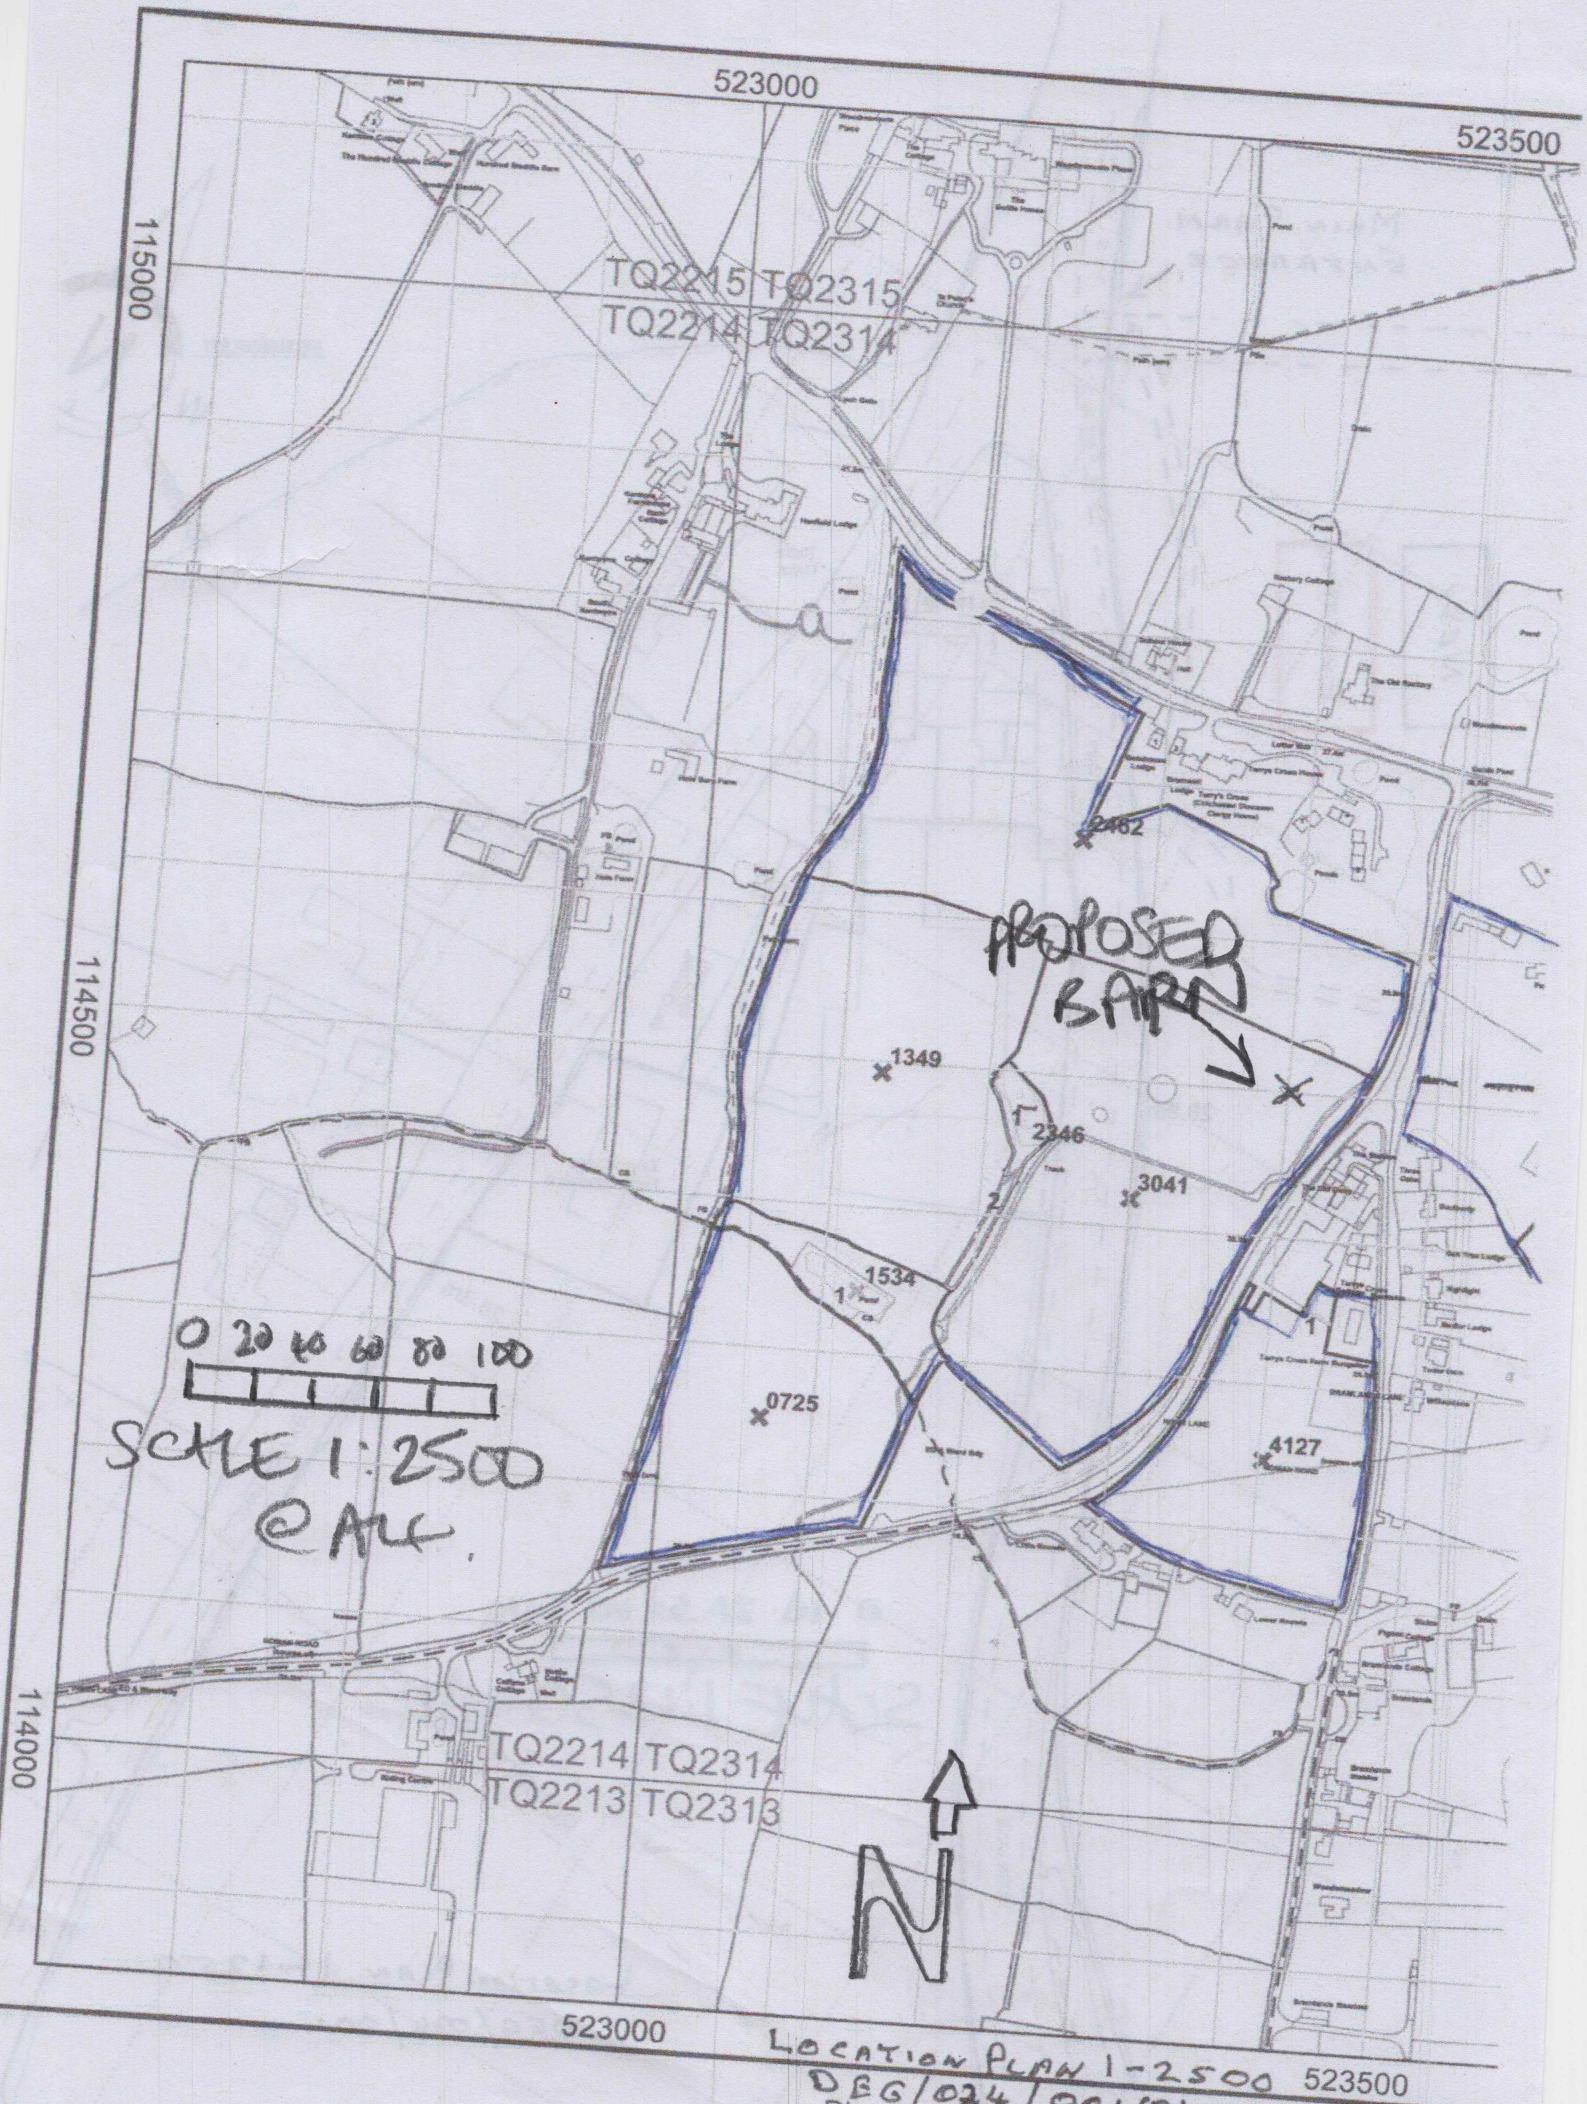

LOCATION PLAN 1-2500

DEG/024/001(A)

Please return this sheet to us if you want to mak