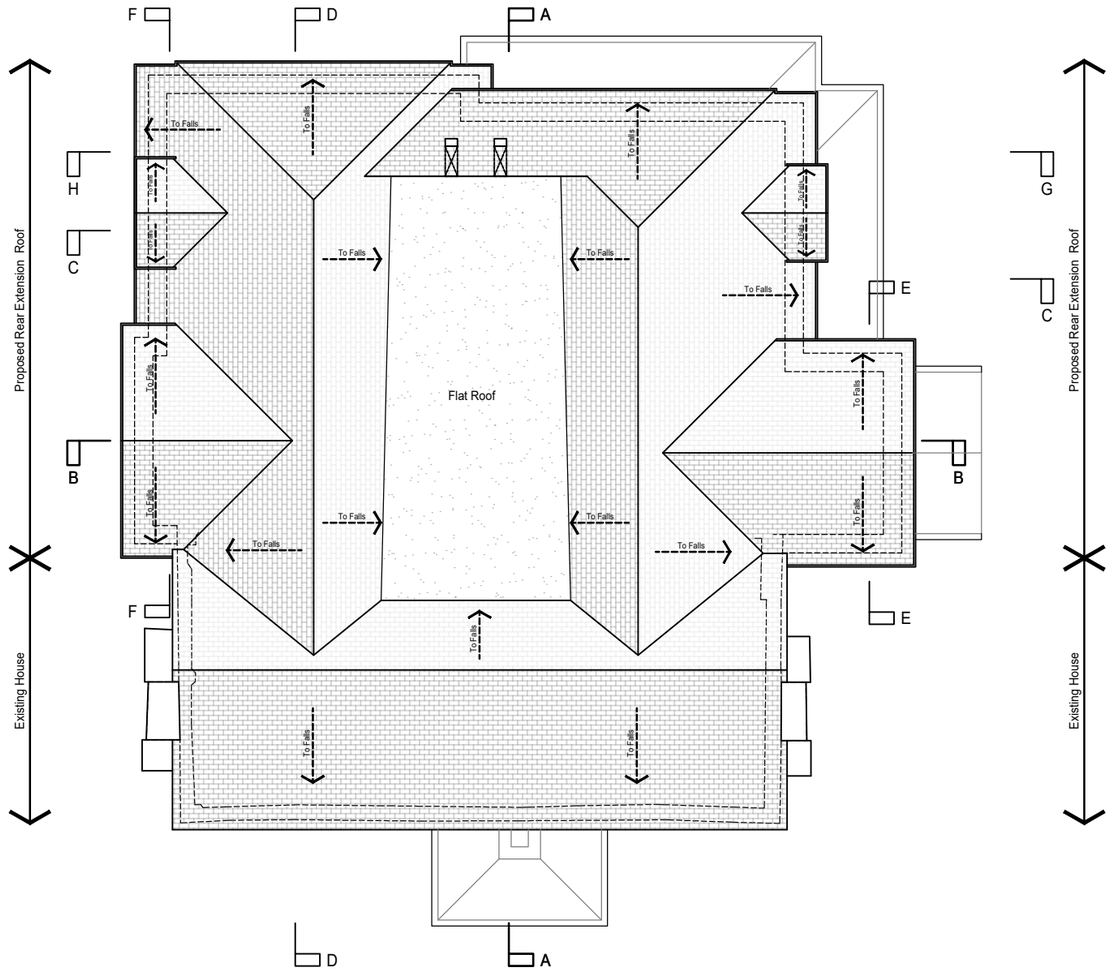

Roof Plan

N

0 1 2 3 4 5 6 7 8 9 10m

Scale: 1:100 @A3

REV	DATE	NOTE
A	24.02.24	Entrance Porch has been enlarged. Ensuite 2 layout updated, dormer window relocated to suit new room layout. (MR)

DEVELOPMENT

Crooked Chimneys
Wimland Road
Faygate

DRAWING TITLE

Proposed Roof Plan

THAKEHAM

Thakeham Homes Limited
Thakeham House I Summers Place
Stane Street I Billingshurst
West Sussex I RH14 9GN

DRAWN	DATE	SCALE
MR	February 2024	1:100 @ A3

DRG No.	REV.
C020-PL.010-02	A