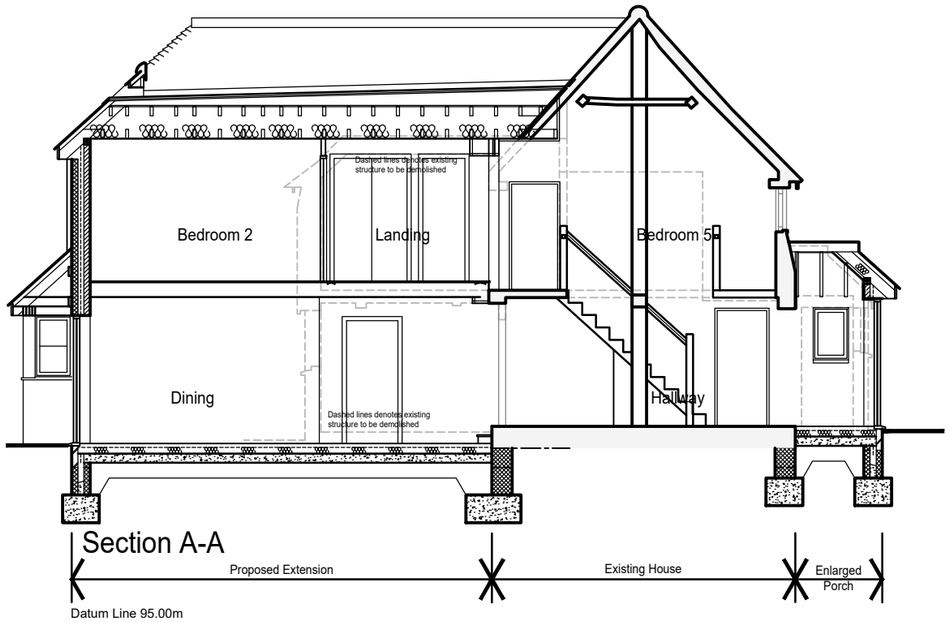

Section A-A

Proposed Extension | Existing House | Enlarged Porch

Datum Line 95.00m

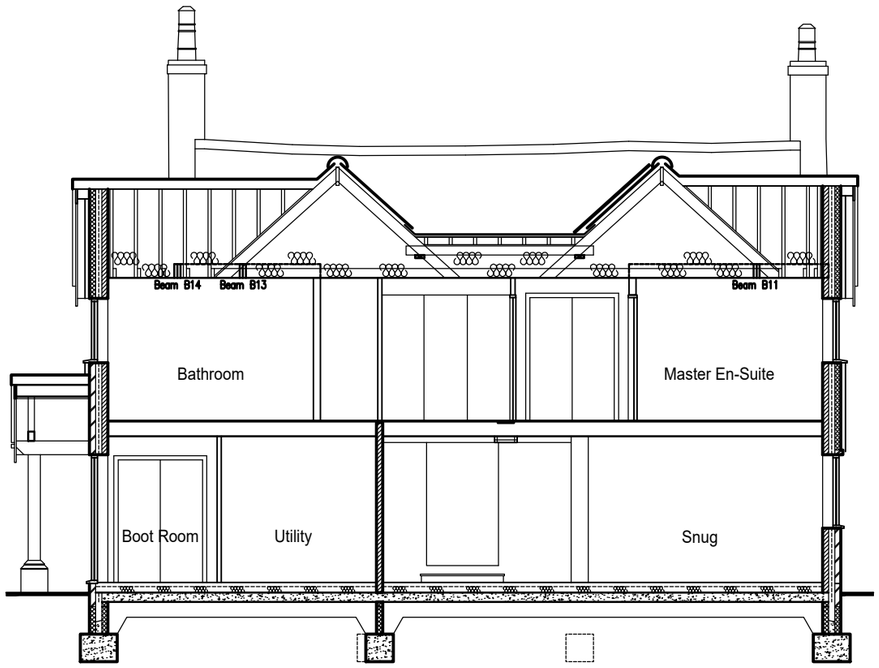

Section B-B

0 1 2 3 4 5 6 7 8 9 10m

Scale: 1:100 @A3

A 24.02.24 Roofline raised to suit updates to floor plans. Entrance Porch has been enlarged. (MR)

REV DATE NOTE

DEVELOPMENT
Crooked Chimneys
Wimland Road
Faygate

DRAWING TITLE
Proposed Sections A-A & B-B

THAKEHAM

Thakeham Homes Limited
Thakeham House I Summers Place
Stane Street I Billingshurst
West Sussex I RH14 9GN

DRAWN	DATE	SCALE
MR	February 2024	1:100 @ A3

DRG No. C020-PL.020-01

REV. A