
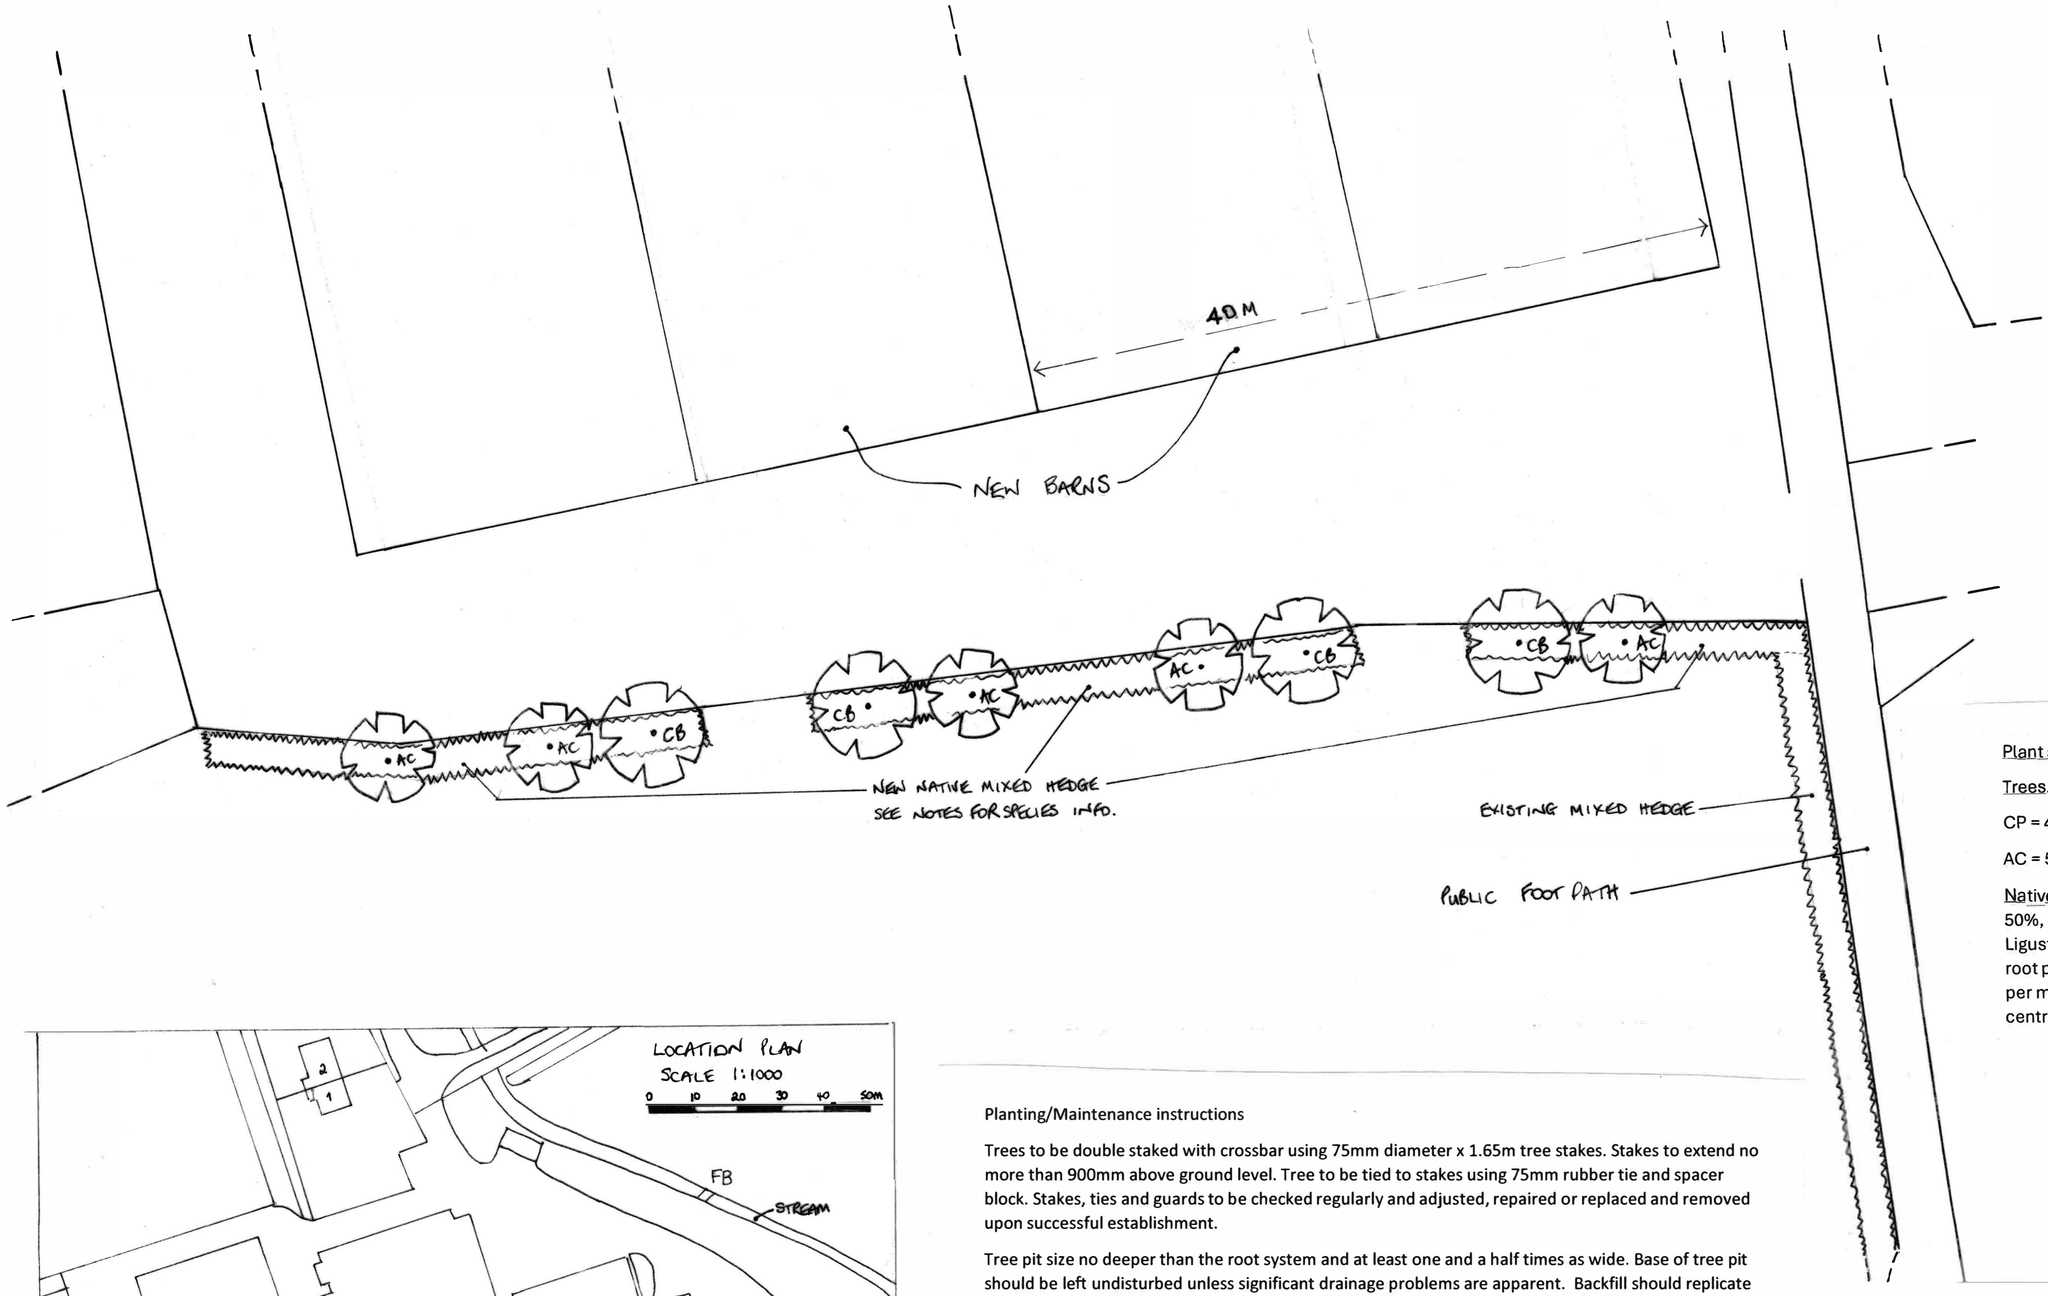


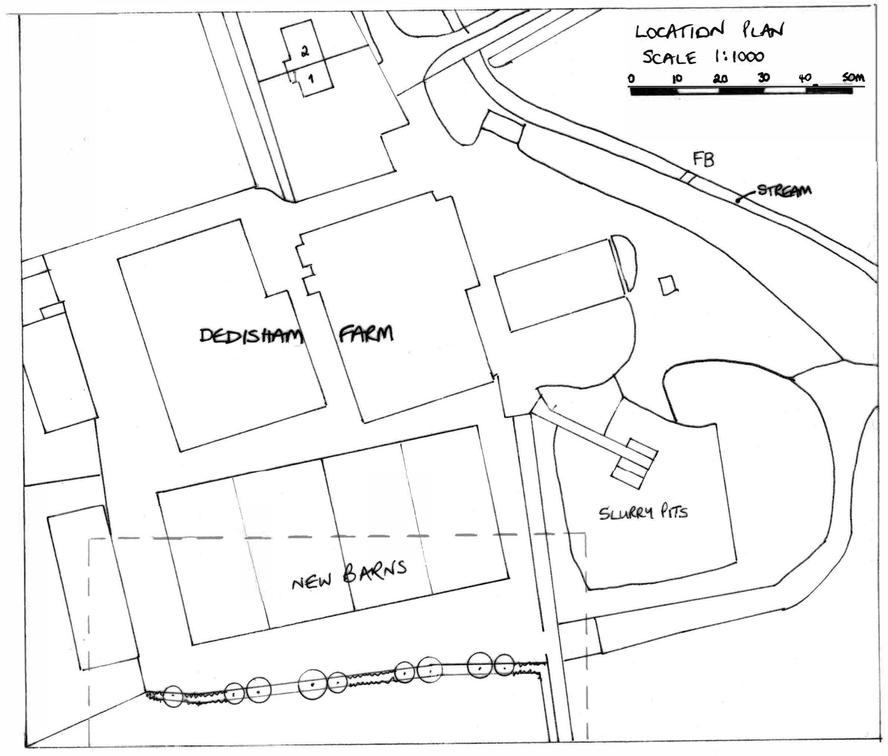

Plant schedule

Trees. - Location as shown on plan.

CP = 4 x Carpinus Betulus 10-12 standard, rootballed

AC = 5 x Acer Campestre 10 -12 standard, rootballed

Native mixed hedge to include Crataegus Monogyna 50%, Acer Campestre 10%, Ilex aquifolium 20%, Ligustrum vulgare 10%, Carpinus Betulus 10%. Bare root plants 60/90cm to be planted Nov – Feb, 5 plants per metre in a double staggered row at 40cm offset centres, backfilled with existing soil.

Planting/Maintenance instructions

Trees to be double staked with crossbar using 75mm diameter x 1.65m tree stakes. Stakes to extend no more than 900mm above ground level. Tree to be tied to stakes using 75mm rubber tie and spacer block. Stakes, ties and guards to be checked regularly and adjusted, repaired or replaced and removed upon successful establishment.

Tree pit size no deeper than the root system and at least one and a half times as wide. Base of tree pit should be left undisturbed unless significant drainage problems are apparent. Backfill should replicate existing soil profile by using soil excavated from planting pits, only amended with imported soils if necessary. No fertiliser should be used.

Minimum 50mm layer of mulch should be applied to a 1m diameter around the stem/trunk. Leave a 120mm collar free of mulch to prevent the stem/trunk from rotting.

Base of trees and hedgerow to be hand weeded regularly, especially during May-Sep. Note that chemical fertilisers, pesticides and herbicides including glyphosate are not to be applied at any time due to impacts on hedgerows and the protection of their ecological features.

Adequate soil moisture levels should be maintained around all new tree & hedge planting for the first 2 years. Trees should be inspected upon completion of the development and any post development works specified to BS3998:2010.

All planting and landscaping operations to comply with BS 4428. Plants which are removed, die, become diseased or damaged within 5 years of planting are to be replaced within the next planting season with plants of equivalent size and species as the original.

Designer:
Angie Vincent Dip.GD
Vincent Gardens
Telephone: 07786221867

Client:
Dedisham Farm
Guildford Road, Slinfold

Drawing title:
Soft Landscaping Scheme

Drawing number: Dedi001A	Date: July 2024
Drawn by: A Vincent	Scale: see plan