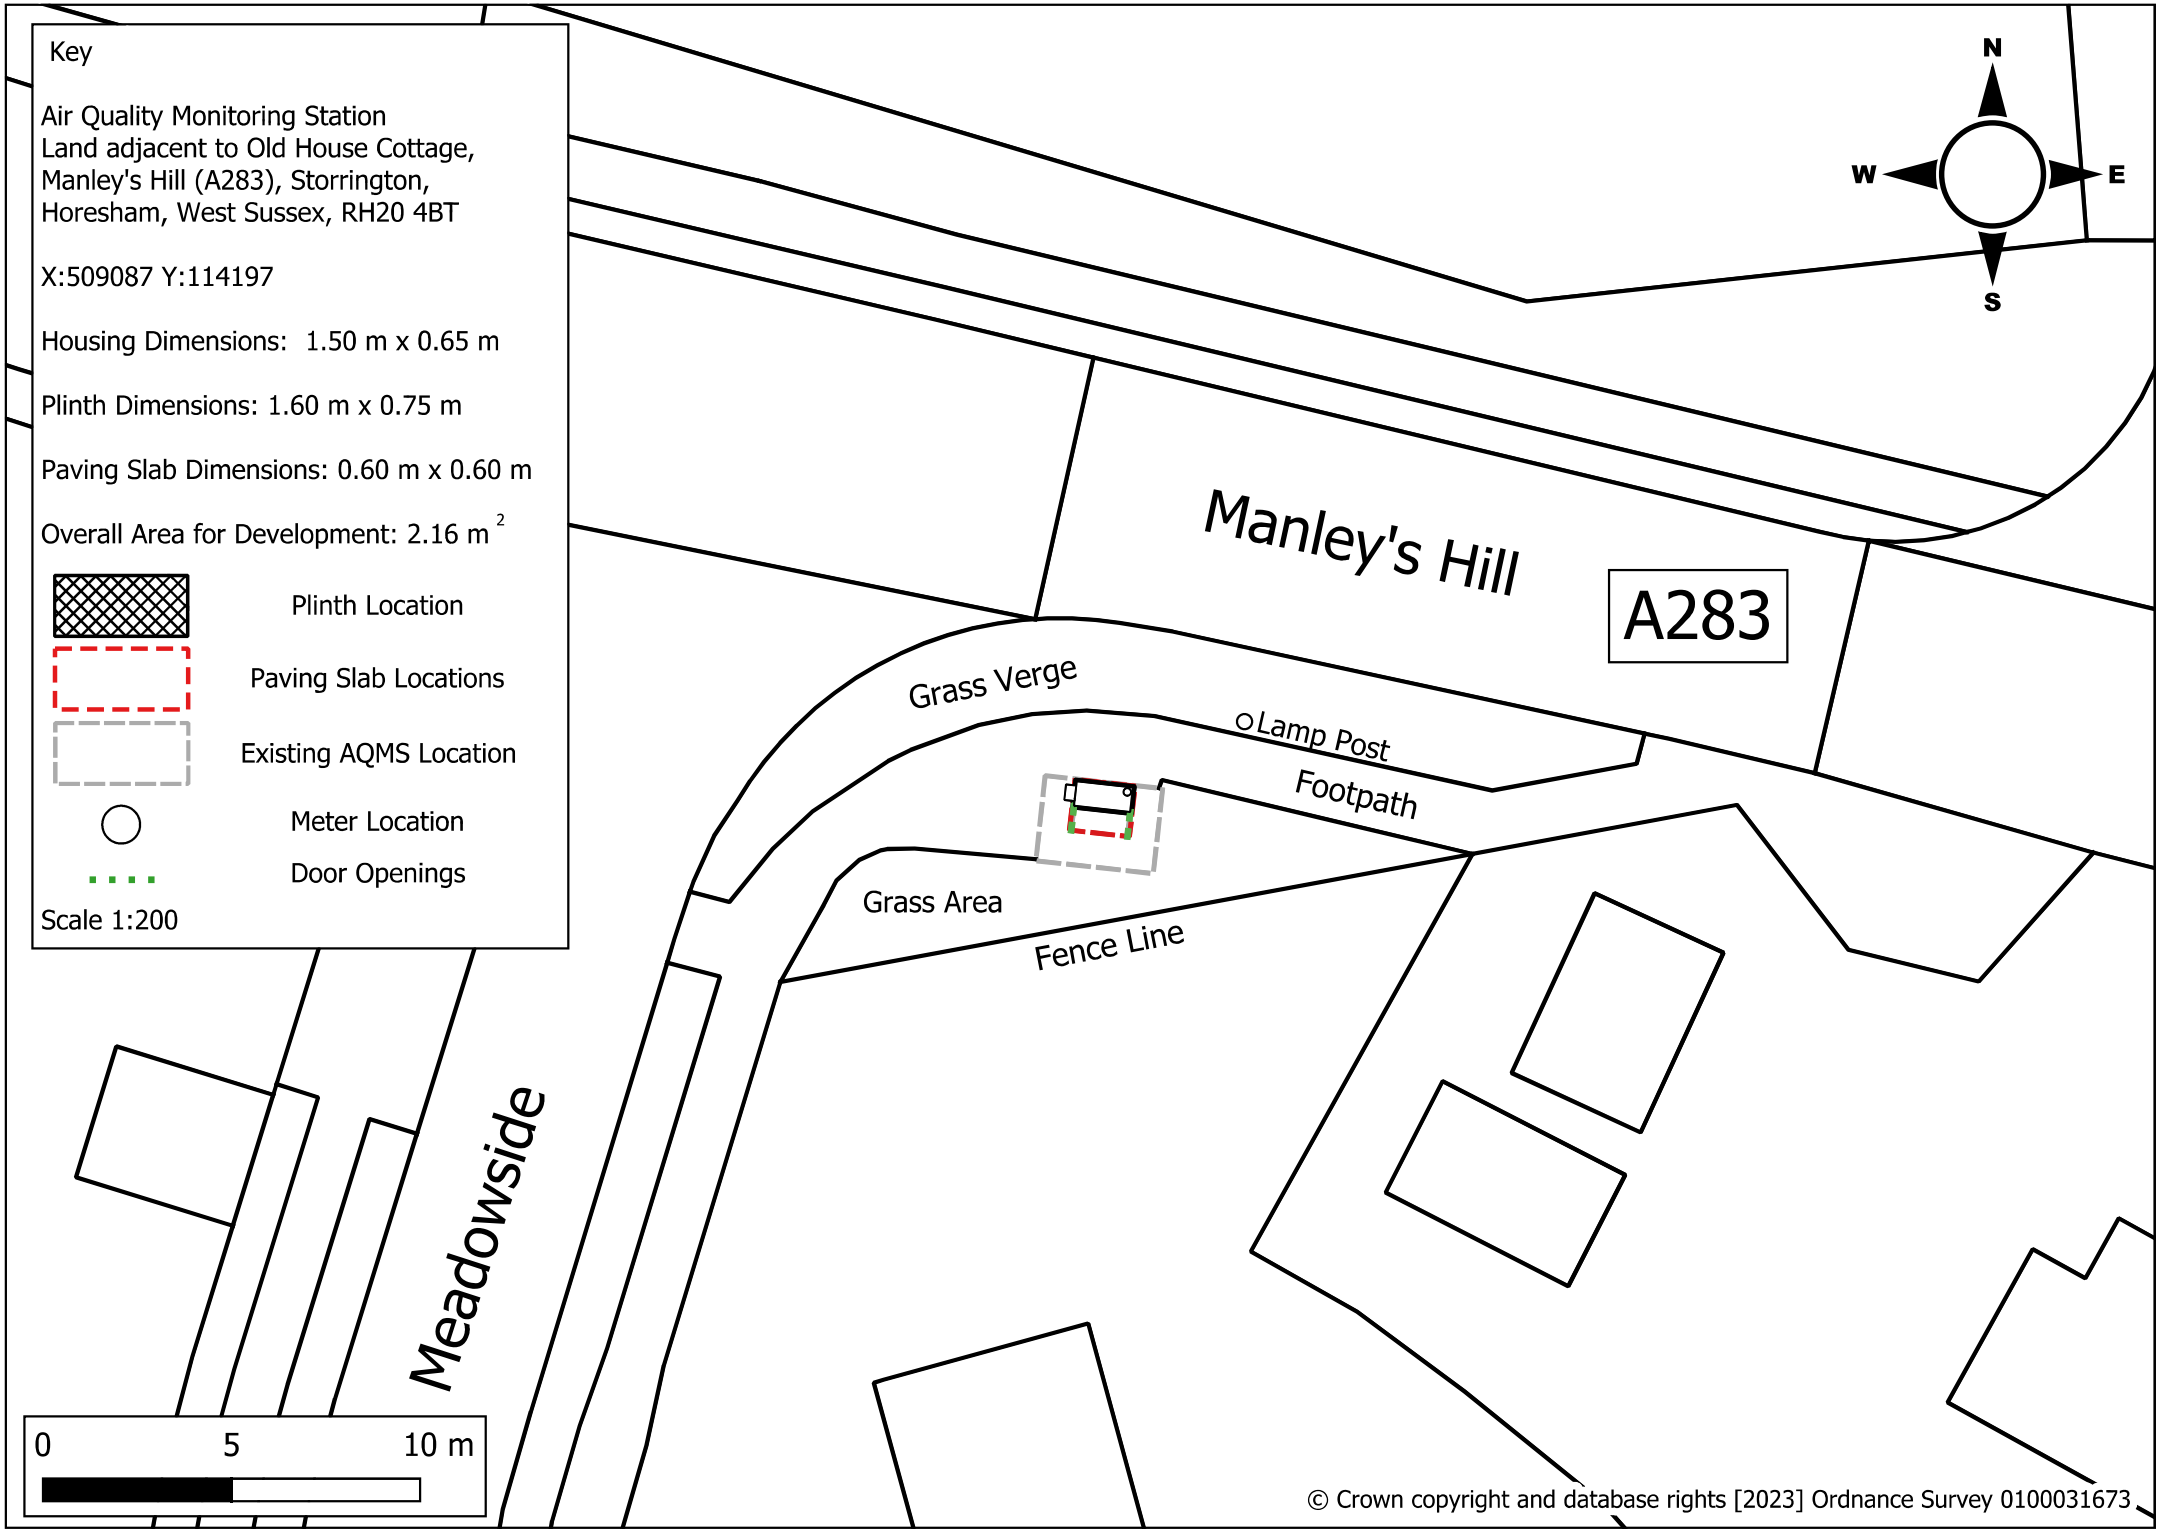

Key
Air Quality Monitoring Station
Land adjacent to Old House Cottage,
Manley's Hill (A283), Storrington,
Horesham, West Sussex, RH20 4BT
X:509087 Y:114197
Housing Dimensions: 1.50 m x 0.65 m
Plinth Dimensions: 1.60 m x 0.75 m
Paving Slab Dimensions: 0.60 m x 0.60 m
Overall Area for Development: 2.16 m 2
Plinth Location
Paving Slab Locations
Existing AQMS Location
Meter Location
Door Openings
Scale 1:200
N
W
E
S
Manley's Hill
A283
Grass Verge
Lamp Post
Footpath
Grass Area
Fence Line
Meadowside
0
5
10 m
© Crown copyright and database rights [2023] Ordnance Survey 0100031673