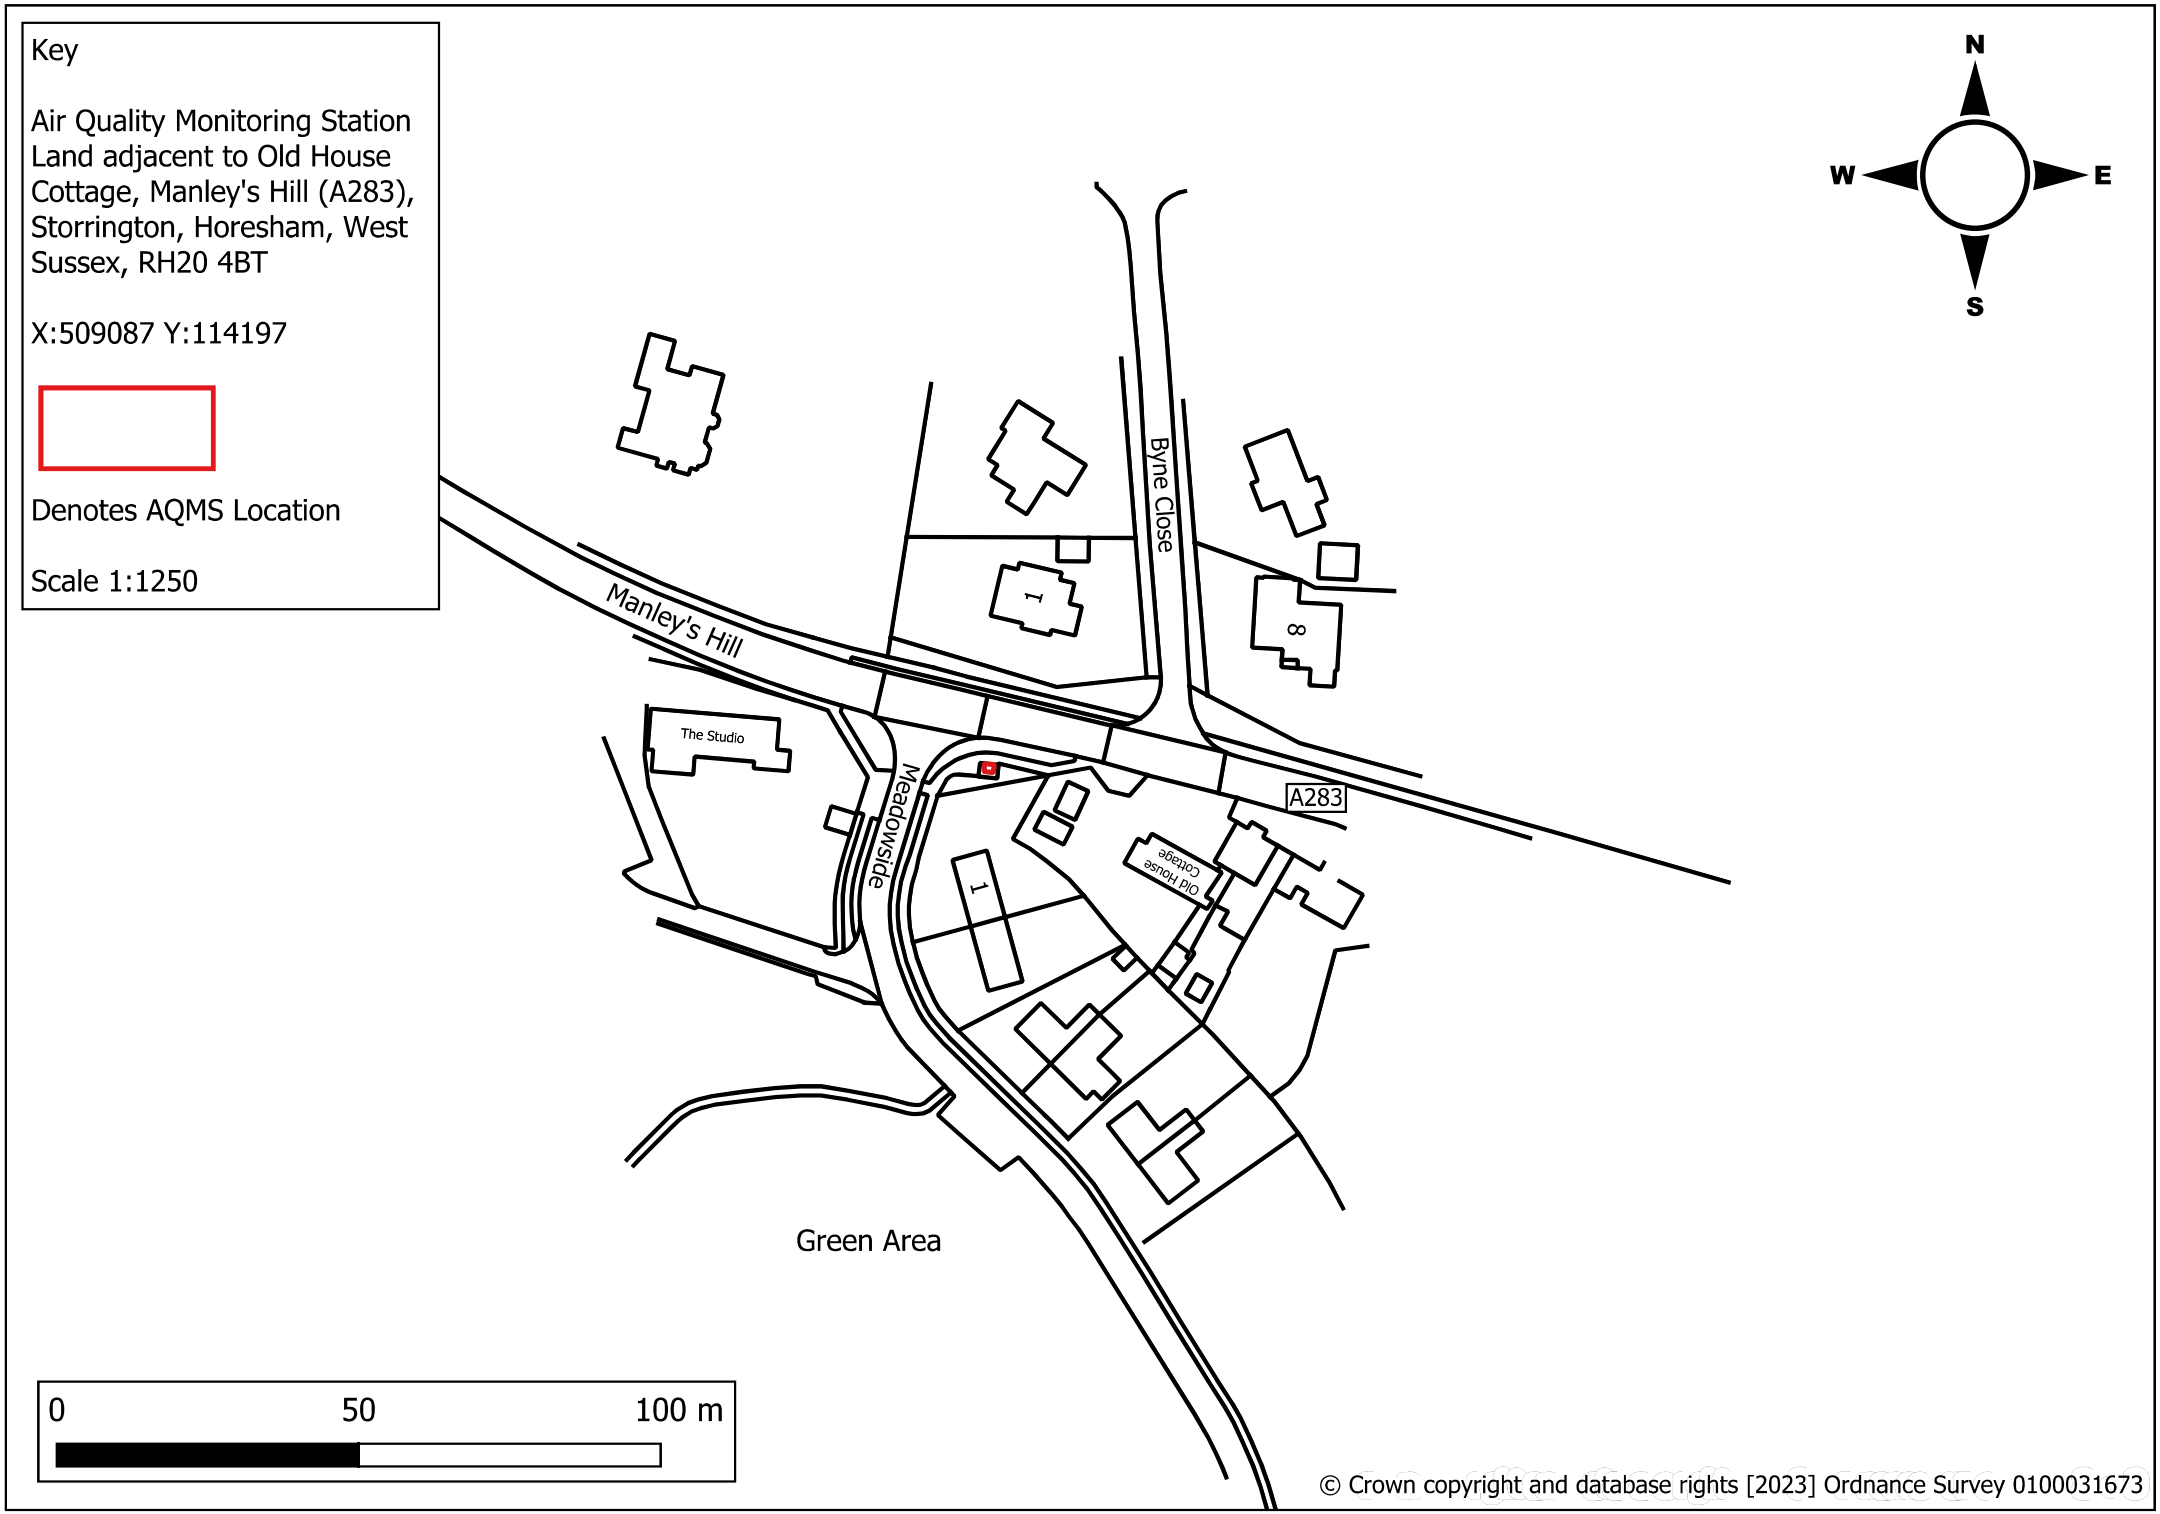

Key
Air Quality Monitoring Station
Land adjacent to Old House Cottage, Manley's Hill (A283), Storrington, Horesham, West Sussex, RH20 4BT
X:509087 Y:114197
Denotes AQMS Location
Scale 1:1250
N
W
E
S
Manley's Hill
Byne Close
1
8
The Studio
Meadowside
A283
Old House Cottage
1
Green Area
0
50
100 m
© Crown copyright and database rights [2023] Ordnance Survey 0100031673