




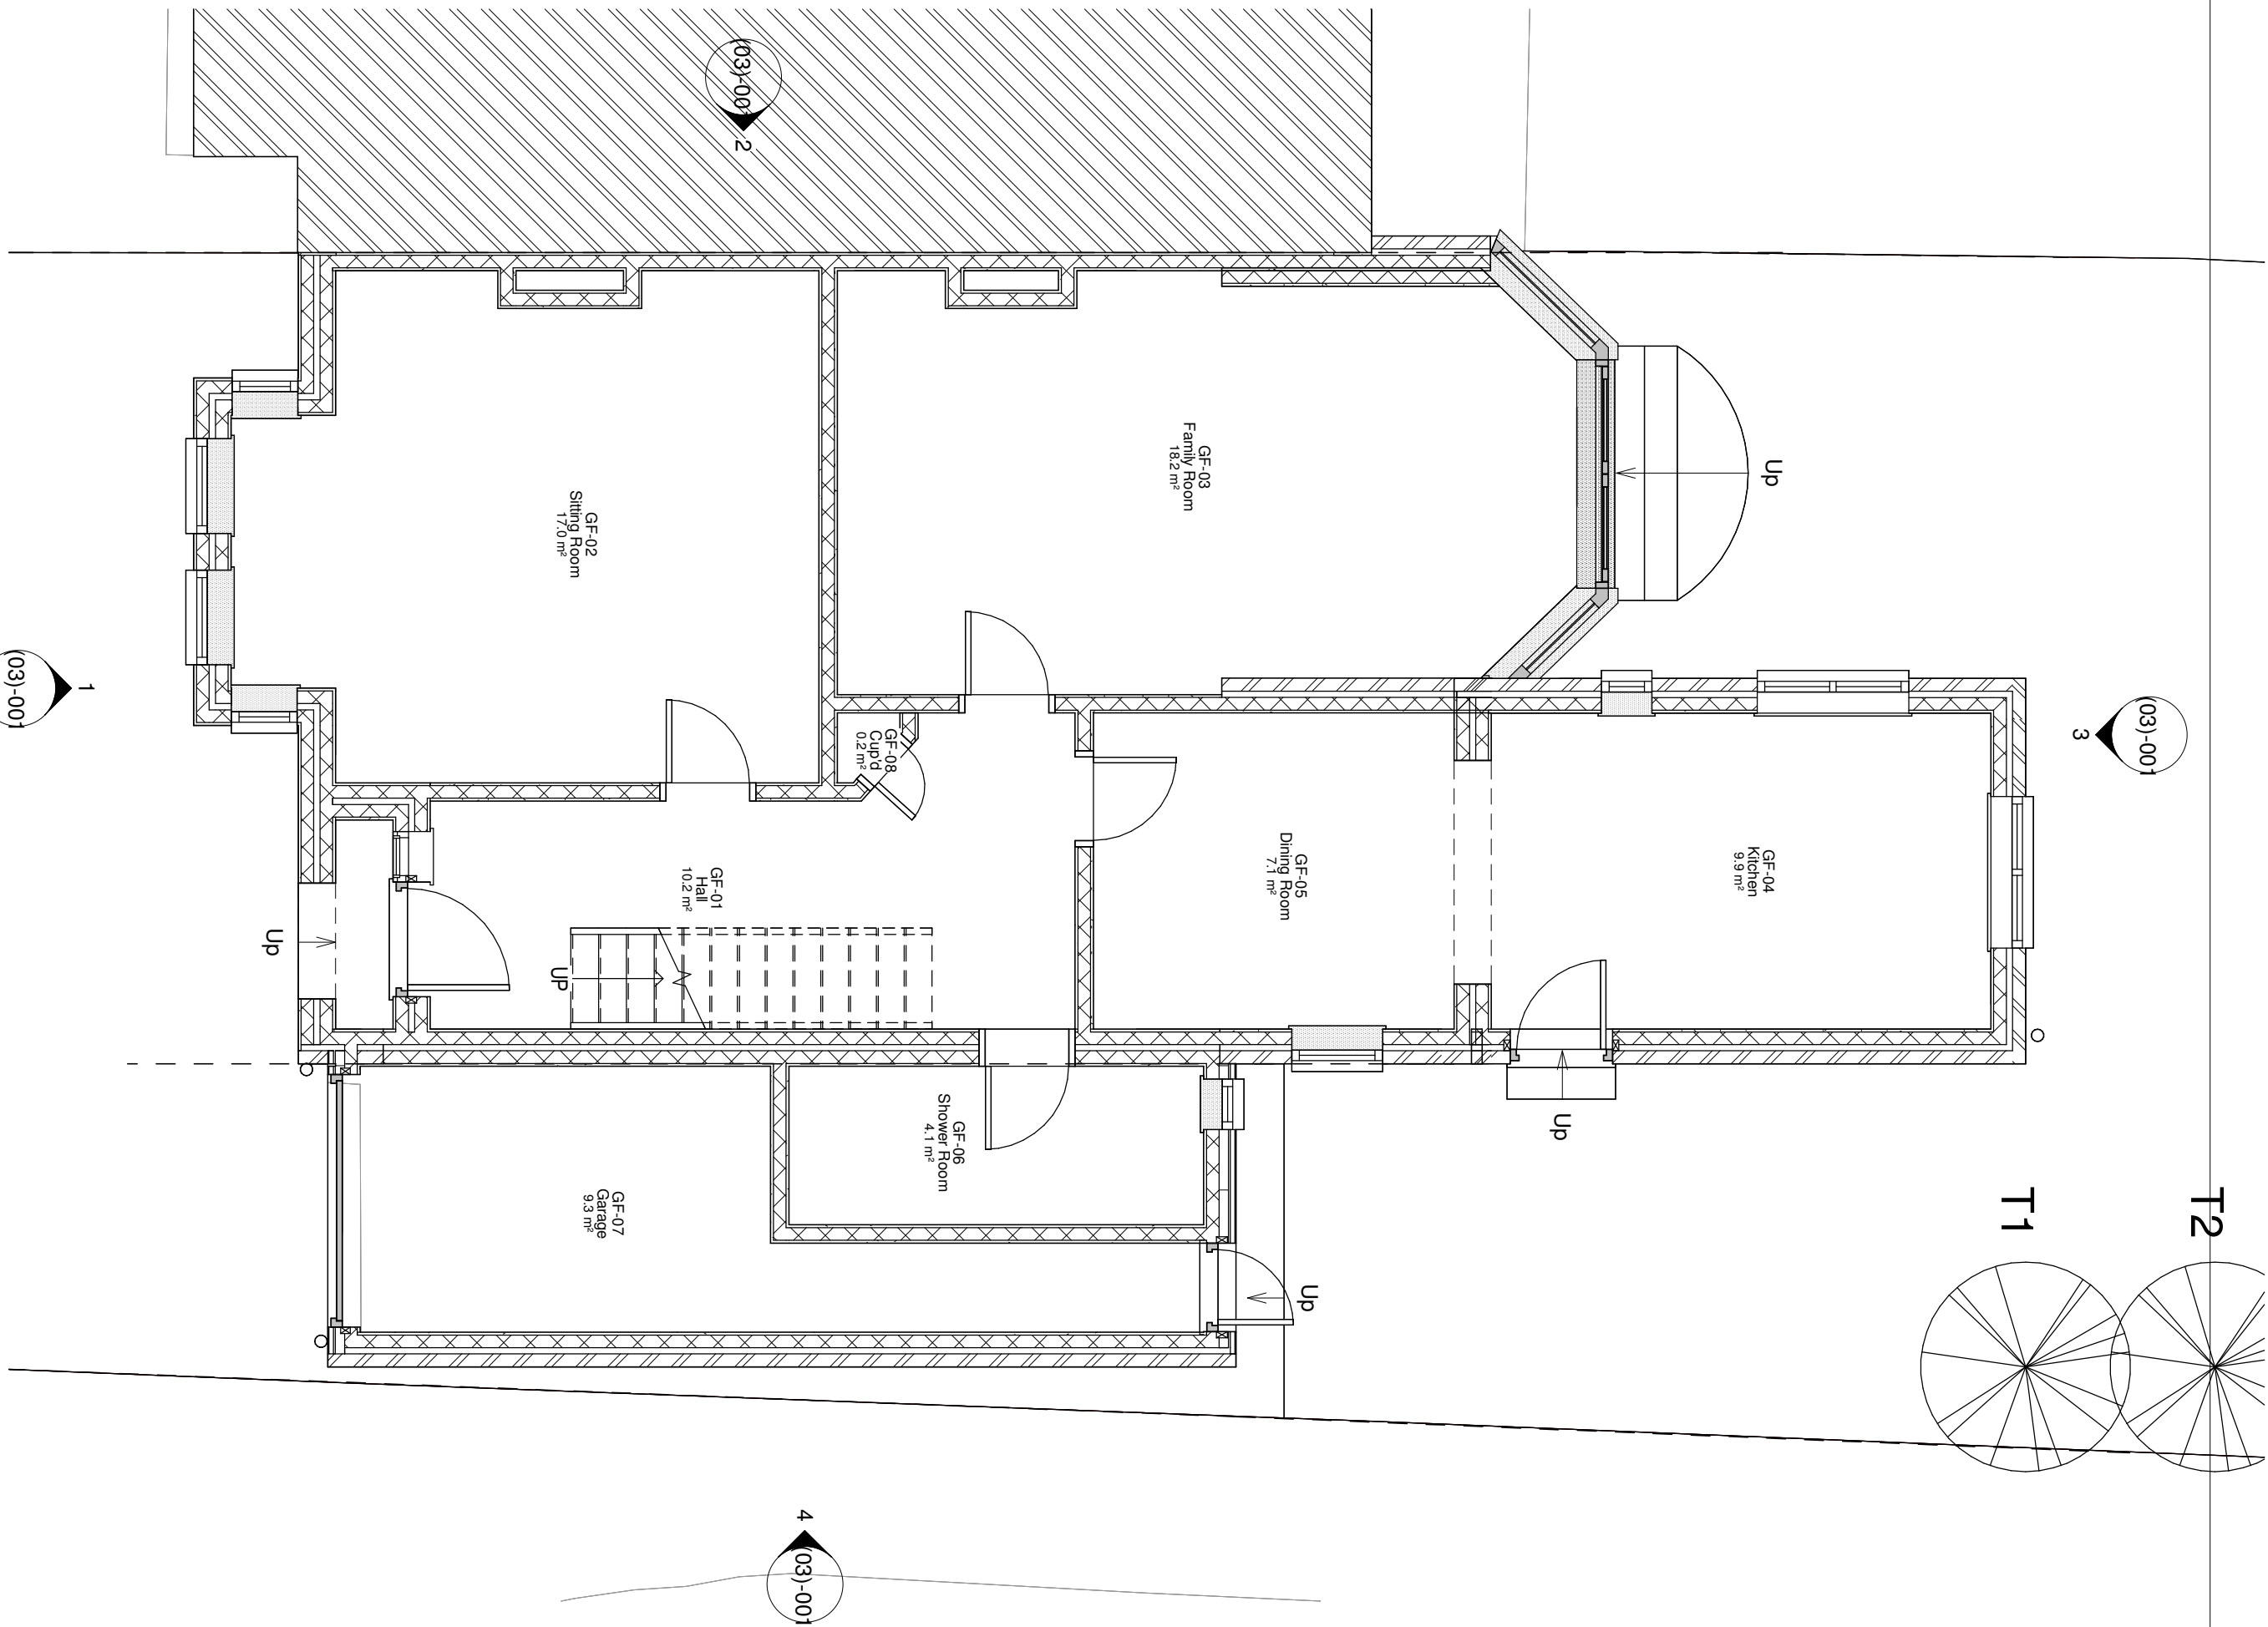

1
1 : 50
Ground Floor - Existing Plan

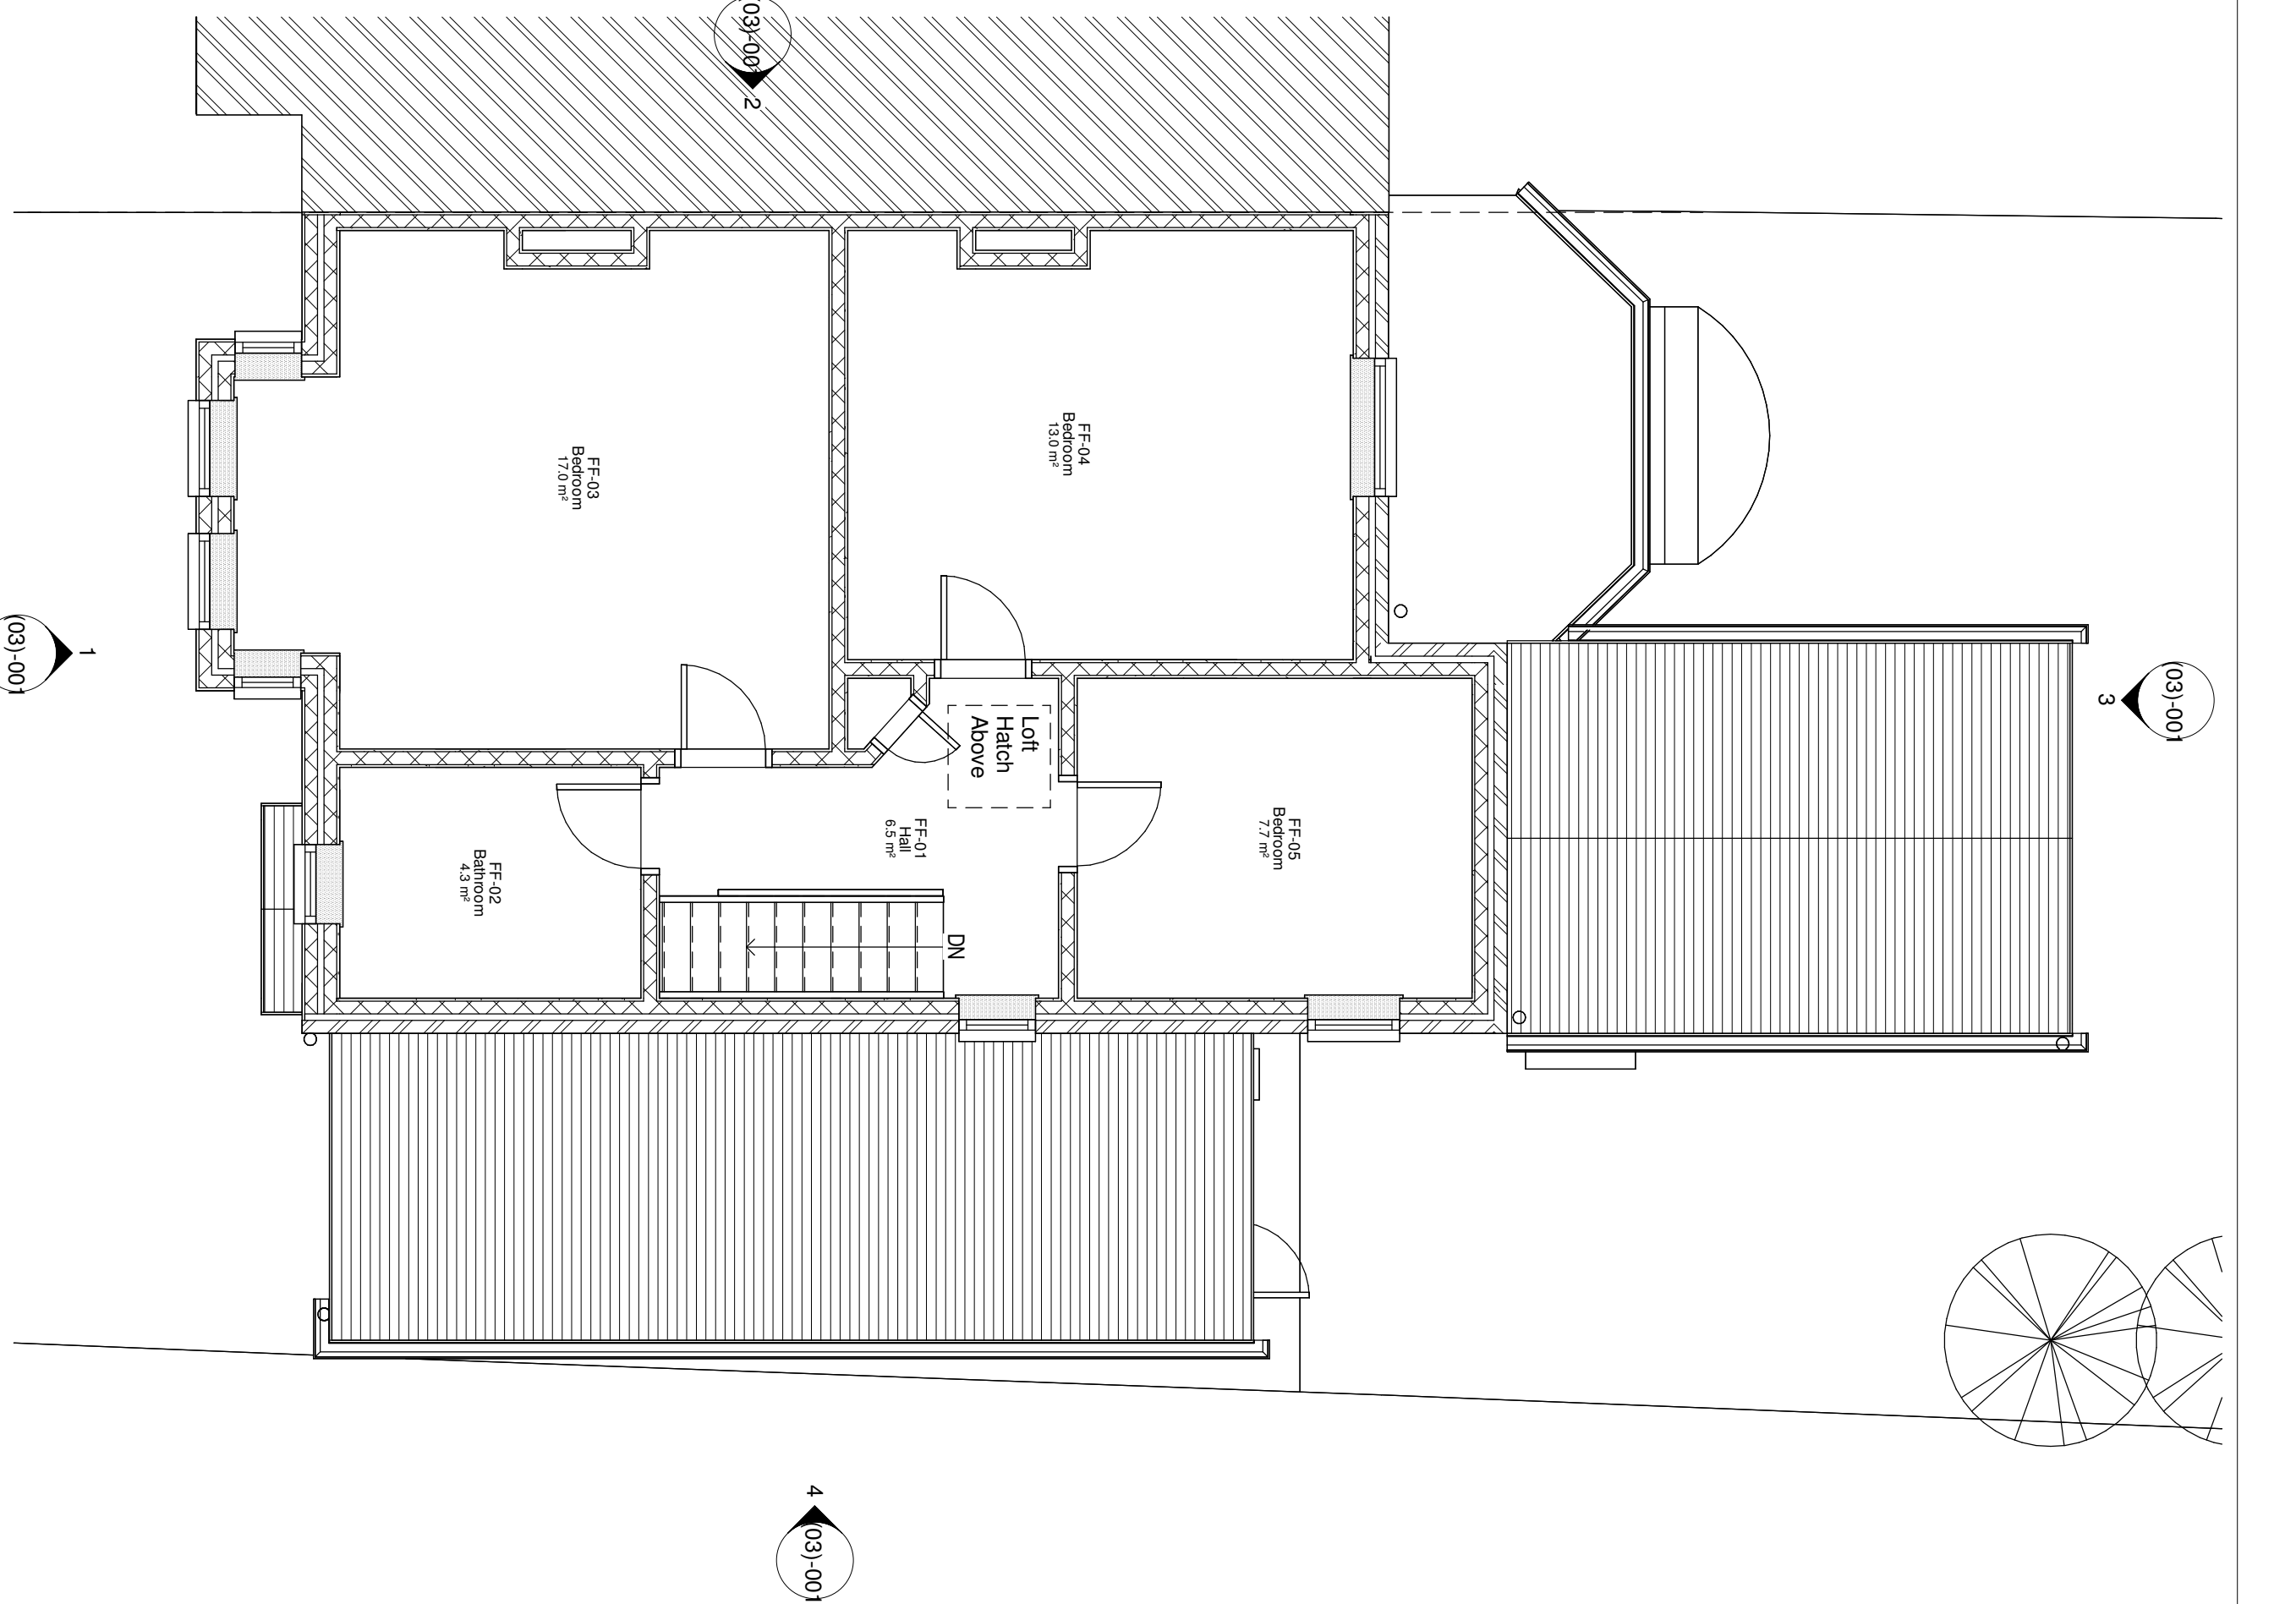

2
1 : 50
First Floor - Existing Plan

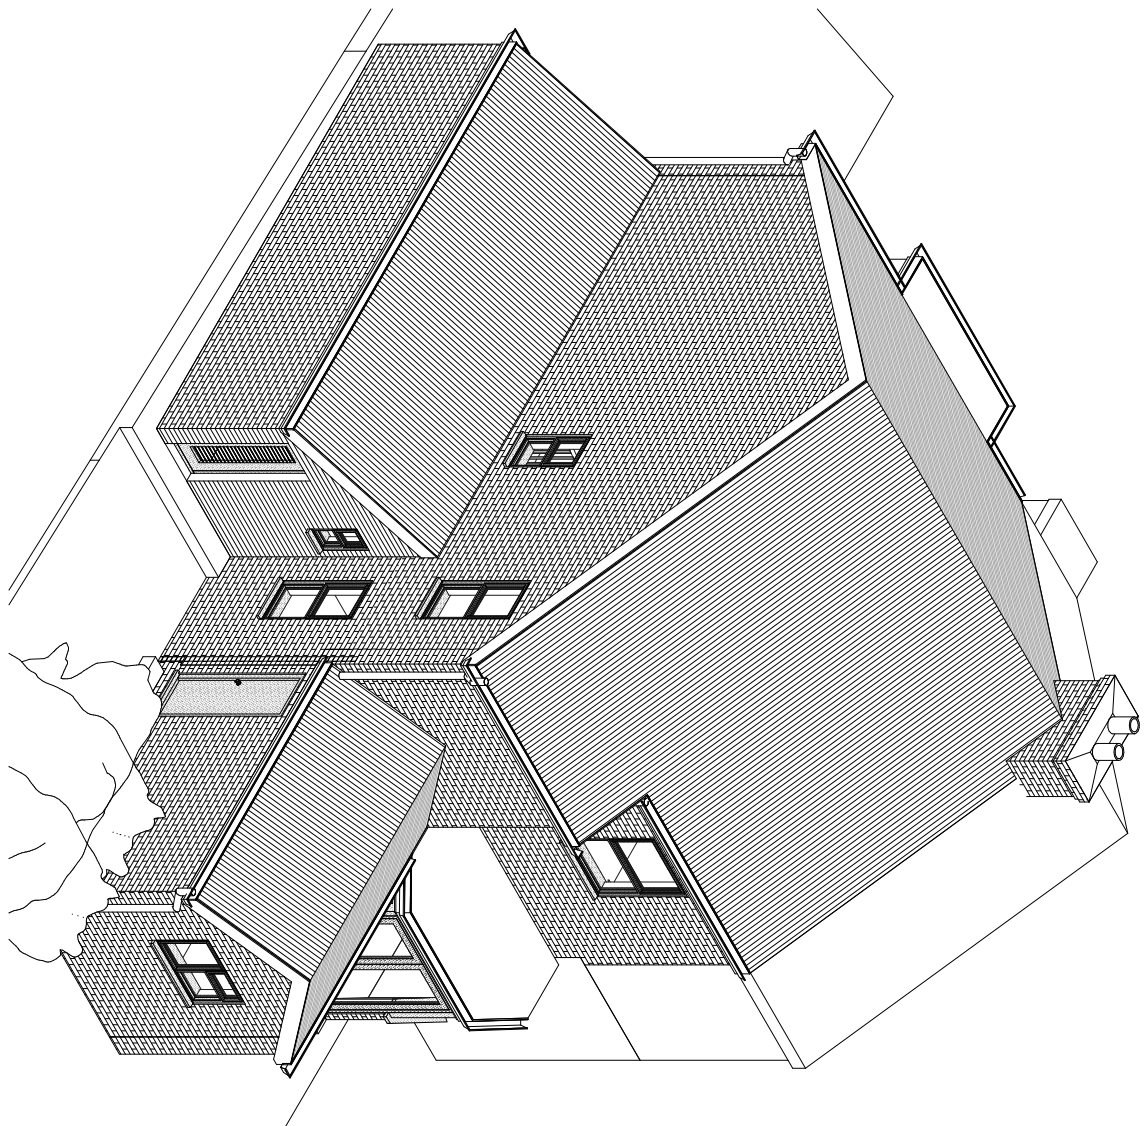

3
3D - Existing



A		Revision 1	LDV	LDV	200825
rev	description		drawn	checked	date
revisions					

status: PRELIMINARY
This drawing is protected under The Copyright, Designs and Patents Act 1988.
This drawing is produced for PLANNING PURPOSES ONLY and is not to be used for construction.

LDV Architecture

39 FLOERS ROAD
HORSHAM, WEST SUSSEX
RH13 9PD

TELEPHONE + 44 (0) 103 541 588
EMAIL INFO@LDVARCHITECTURE.CO.UK

client: M/R & MRS WICKENS

project: 47 NORTH PARADE

title: EXISTING PLANS 1

scale: 1 : 50 @ A1

date: 22/08/25

drawn: LDV

checked: LDV

job no: P2524

drawing no: (02)-001

revision: A