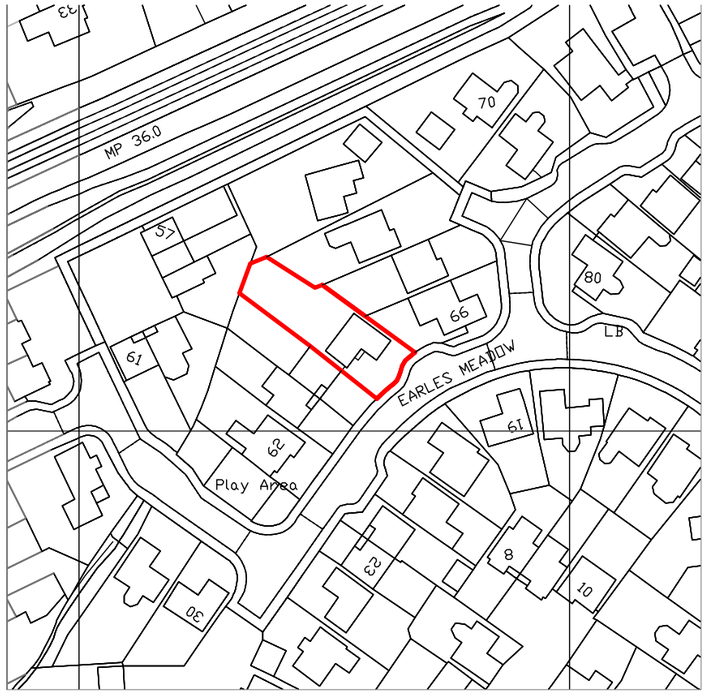



Location Plan 1:250

N

0 5m 10m

1:200

1:1250 0 10m 20m 30m 40m 50m 60m 70m 80m 90m 100m 110m

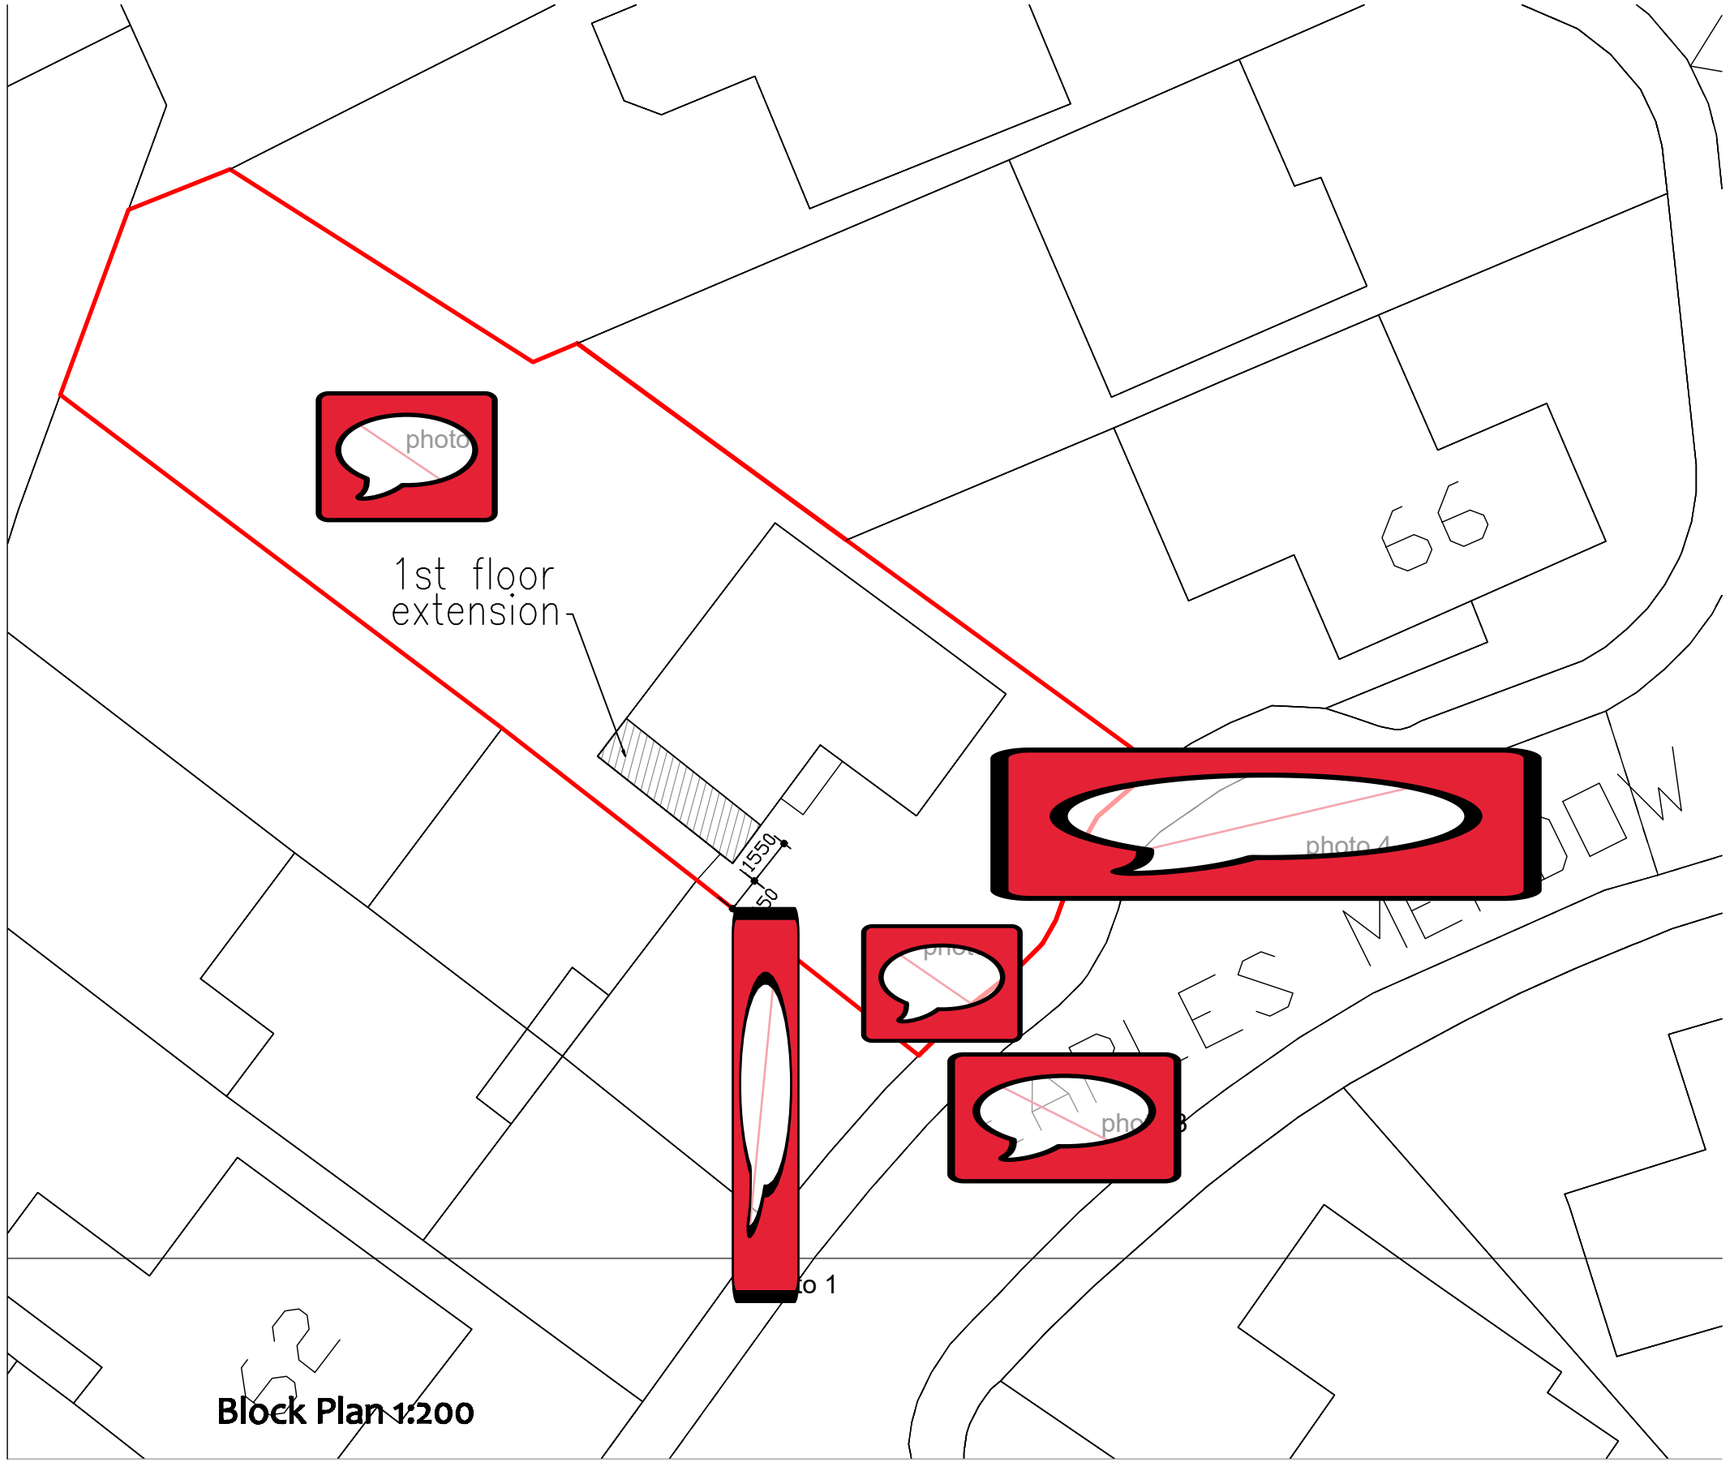

Block Plan 1:200

Carmichael Building Design Ltd.
Rosemary Cottage Pound Lane Mannings Heath
Horsham West Sussex RH13 6JL
t: 01403 252794

Client
Mr and Mrs J Naylor

Project
65 Earles Meadow
Horsham
RH12 4HR

Drawing Title
Location Plan 1:1250
Block Plan 1:200

Sheet size A3
Scales 1:200 1:1250

Rev– Issued for Planning approval 15.10.19

Drawing No.
20214

Rev.
–