
Block Plan
CD 4- 7

# Flower Studio & Potting Shed
# Jessups Farm

Batcheller Monkhouse

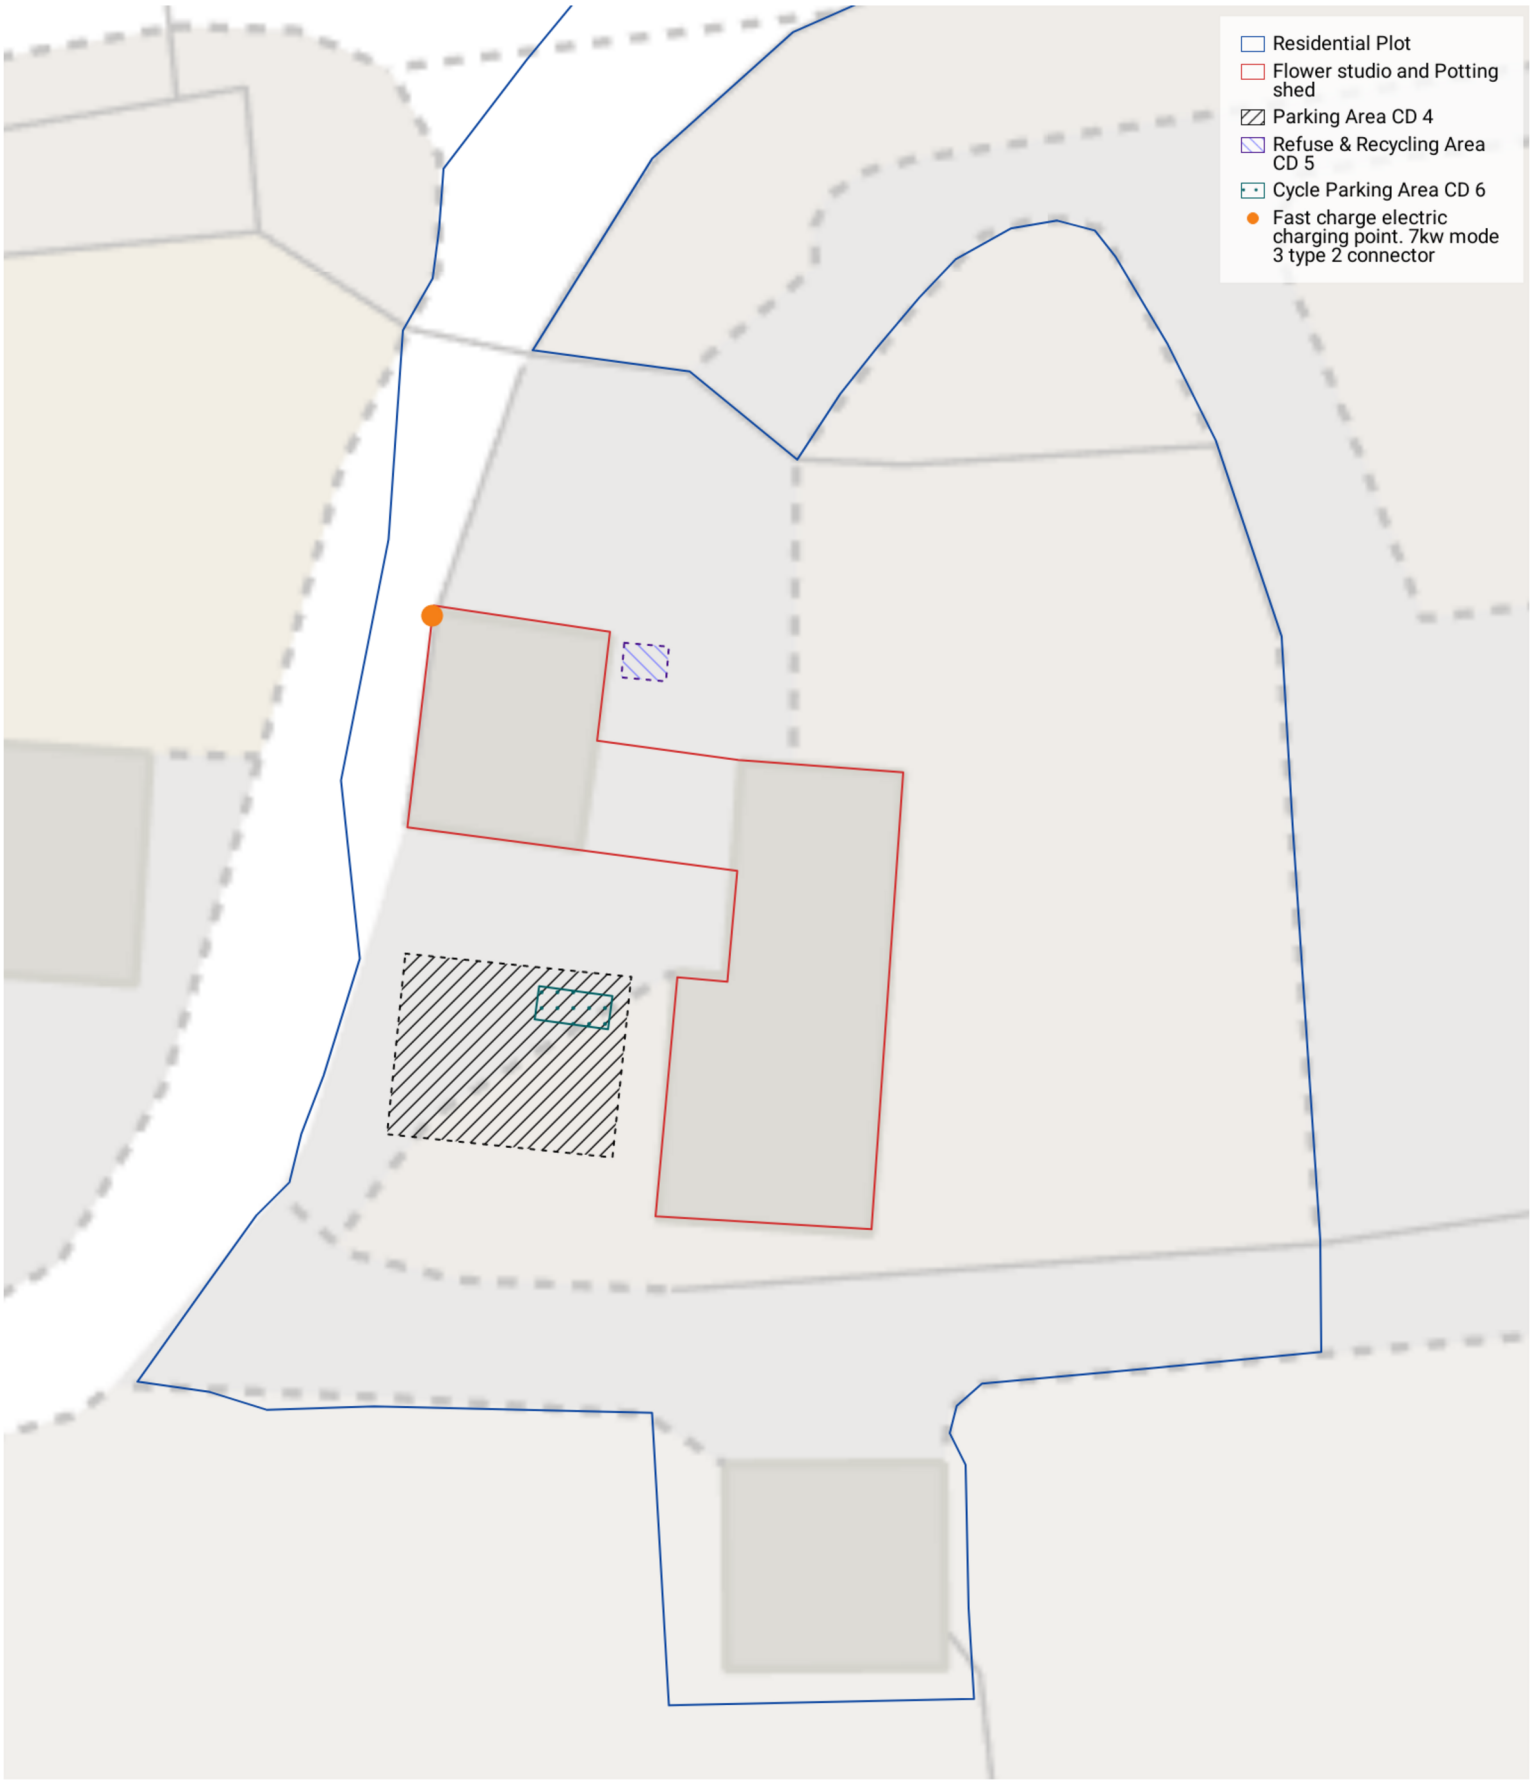


Produced on Apr 9, 2024.
© Crown copyright and database right 2024 (licence number 100059532)

5 m
Scale 1:200 (at A4)

N