


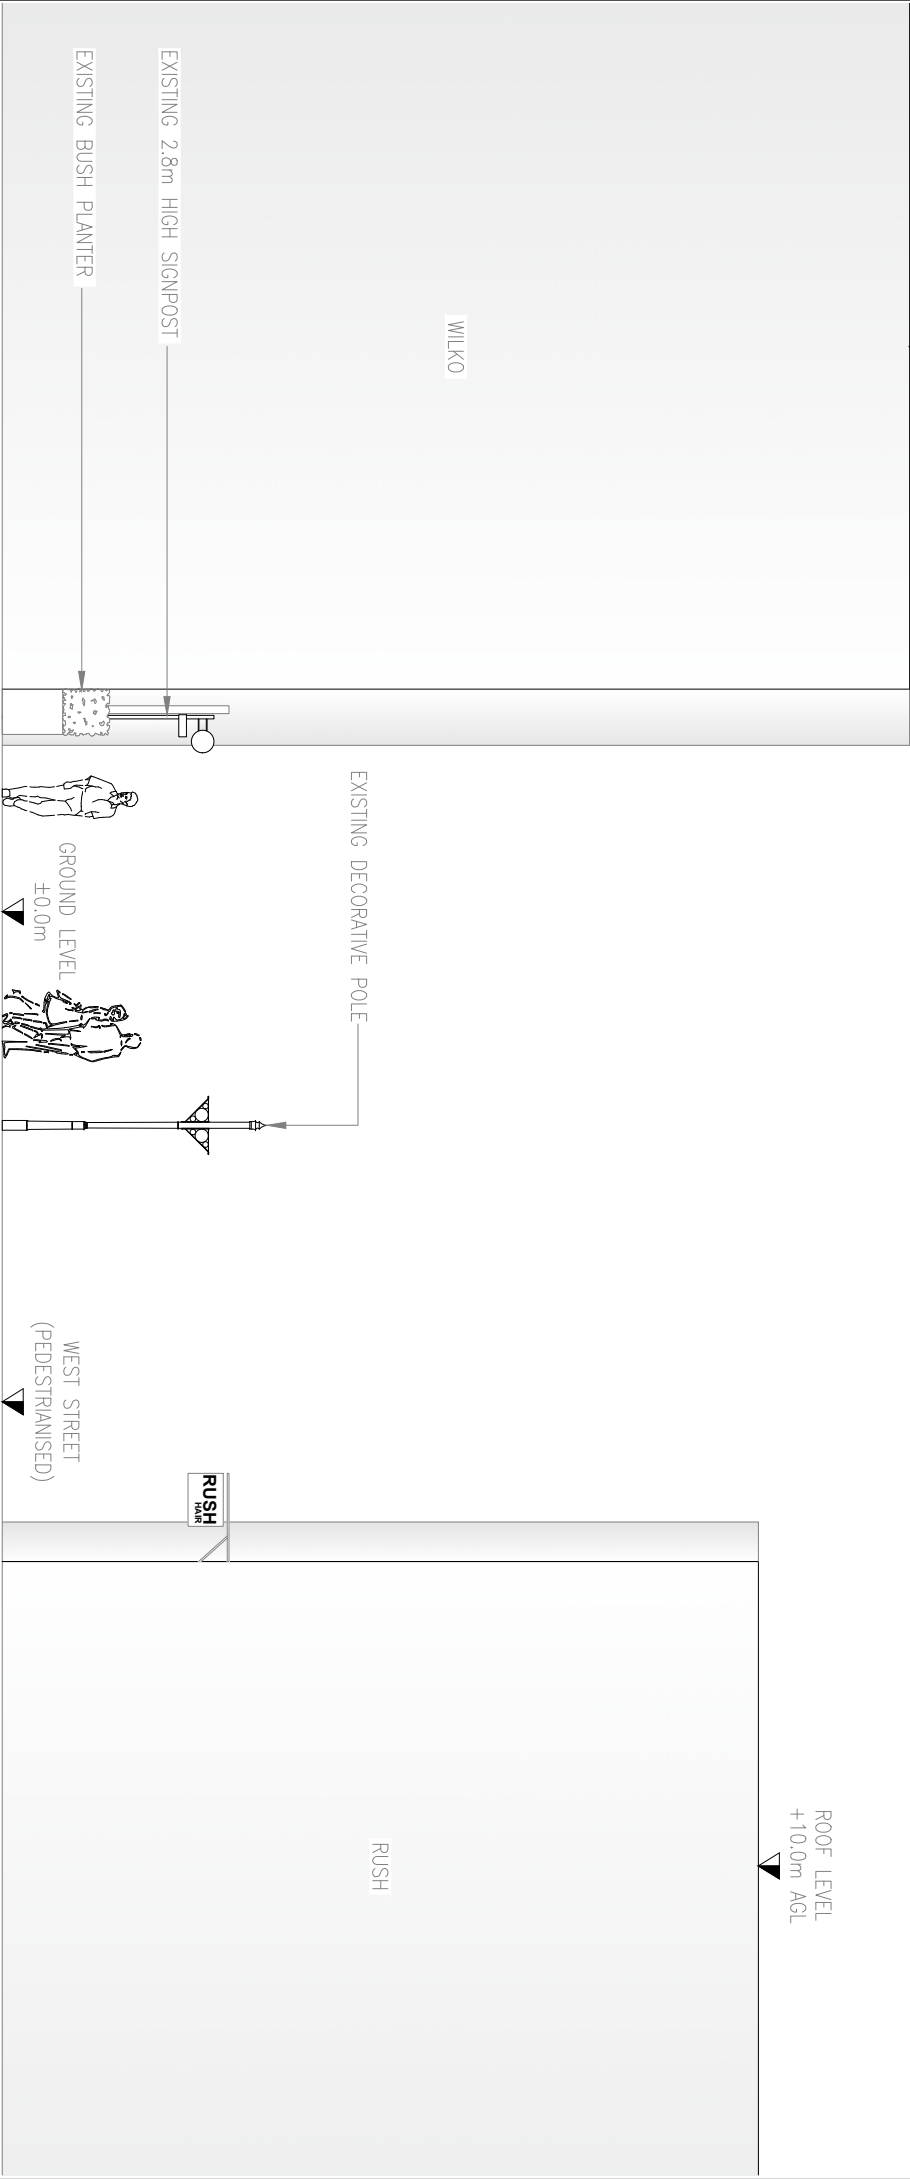

EXISTING SITE ELEVATION

SCALE 1:100





A		ISSUED FOR APPROVAL				NS	12.12.25
REV	DESCRIPTION		NS	CHECKED	DOC	BY	DATE
SCALE AS SHOWN		DRAWN	NS	CHECKED	DOC	ALL DIMENSIONS IN METRES UNO	
WHEN PRINTED AT A4		DATE	12.12.25	DATE	12.12.25		
LOCATION PLAN - Digital Mapping Solutions from Promap							
SITE BLOCK PLAN - Digital Mapping Solutions from Promap							
Ordinance Survey (c) Crown Copyright 2025. All rights reserved. Licence number 100022432							

DRAWING TITLE

STREET HUB

SUR-11

003 - EXISTING SITE ELEVATION

SITE ADDRESS

FOOTPATH O/S 30 WEST STREET

HORSHAM

RH12 1PB

REV	A
-----	---