

Project Name:
Conversion of Games
room to ancillary
accommodation to
host dwelling

Date: 06/03/2026

Client:
Elder


Site Address:
2 Forest Cottages
Forest Road
Colgate
RH12 4SZ




Paul Maggs MCIAT
Hazelwood, Harbolets Road,
West Chilton RH20 2LG
Tel: 01798 813298

paul@pbproperties.co.uk
www.pbproperties.co.uk


Drawings produced using Vectorworks
CAD. Only written dimensions to be
respected. Copyright protected to
PB Properties

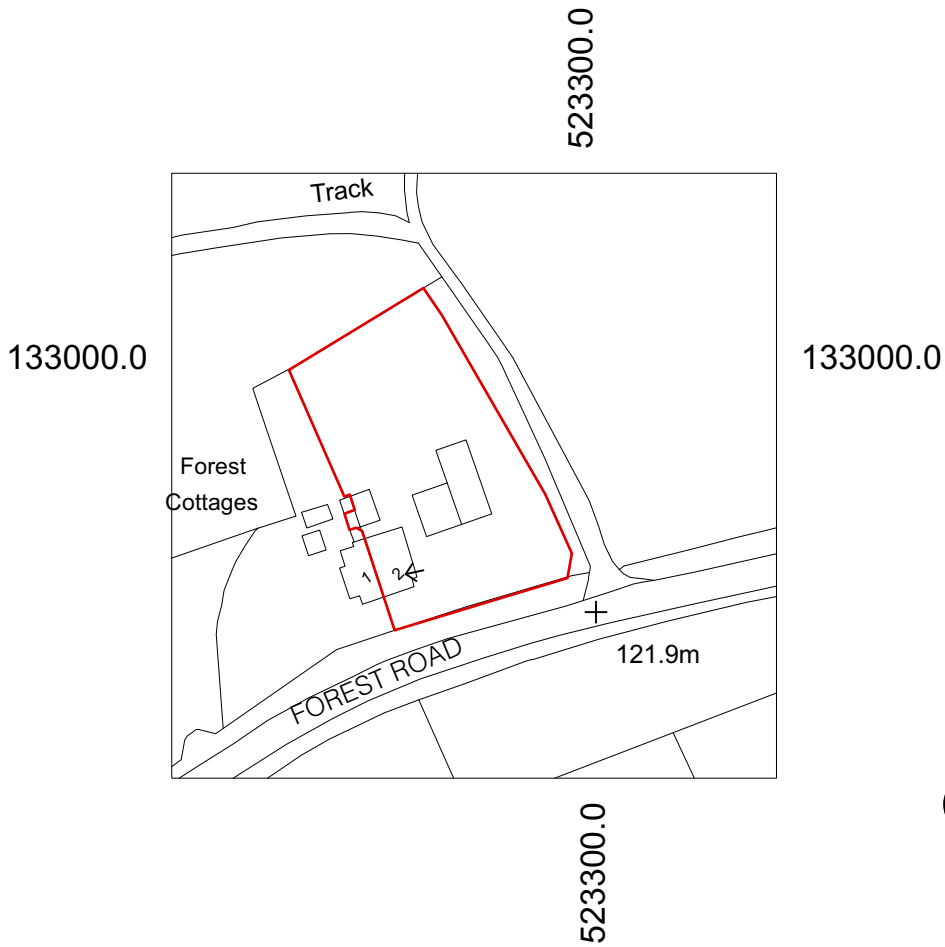

Scale 1:1250

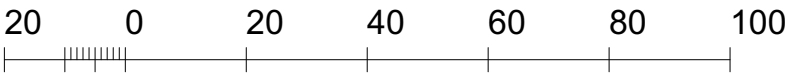


N

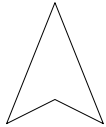

Production Date: 02 March 2026
Top Left: 523232.374 133030.419 Bottom Right: 523332.374 132930.419
© Crown copyright and database rights 2026 Ordnance Survey AC0000824000.
Reproduction in whole or in part is prohibited without the permission of Ordnance Survey

NOTE TO VALIDATION FOREST ROAD IS A LONG STRAIGHT RURAL ROAD
TWO ROAD NAMES ARE NOT AVAILABLE. PLEASE USE ONE ROAD AND
LANDMARK PLUS OS COORDINATES FOR LOCATING.

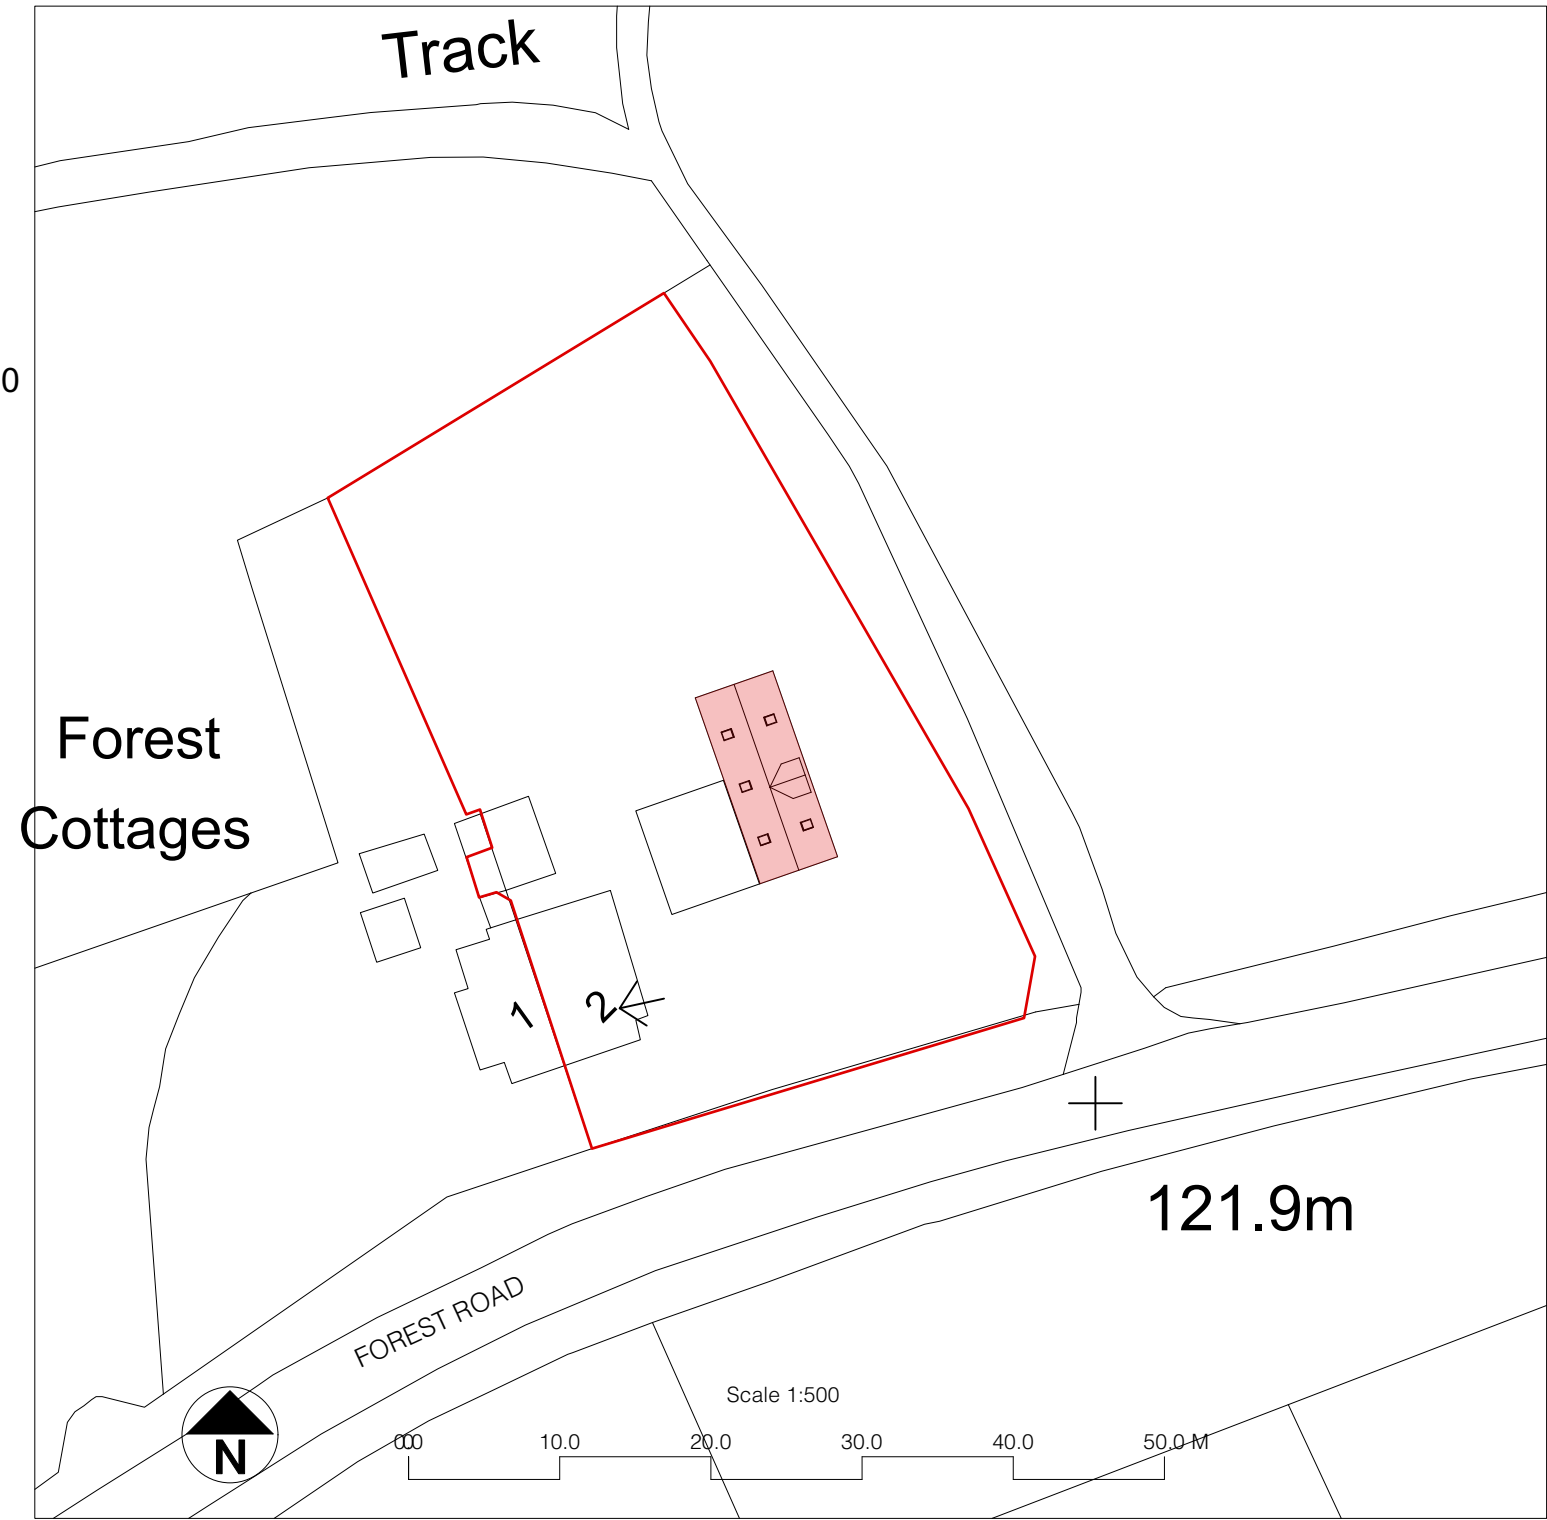

Scale 1:500

