

Project Name:
Conversion of Games
room to ancillary
accomodation to
host dwelling


Date: 06/03/2026

Client:
Elder

Site Address:
2 Forest Cottages
Forest Road
Colgate
RH12 4SZ



Paul Maggs MCIAT
Hazelwood, Harbolets Road,
West Chilmington RH20 2LG
Tel: 01798 813298
paul@pbproperties.co.uk
www.pbproperties.co.uk
Drawings produced using Vectorworks
CAD. Only written dimensions to be
respected. Copyright protected to
PB Properties

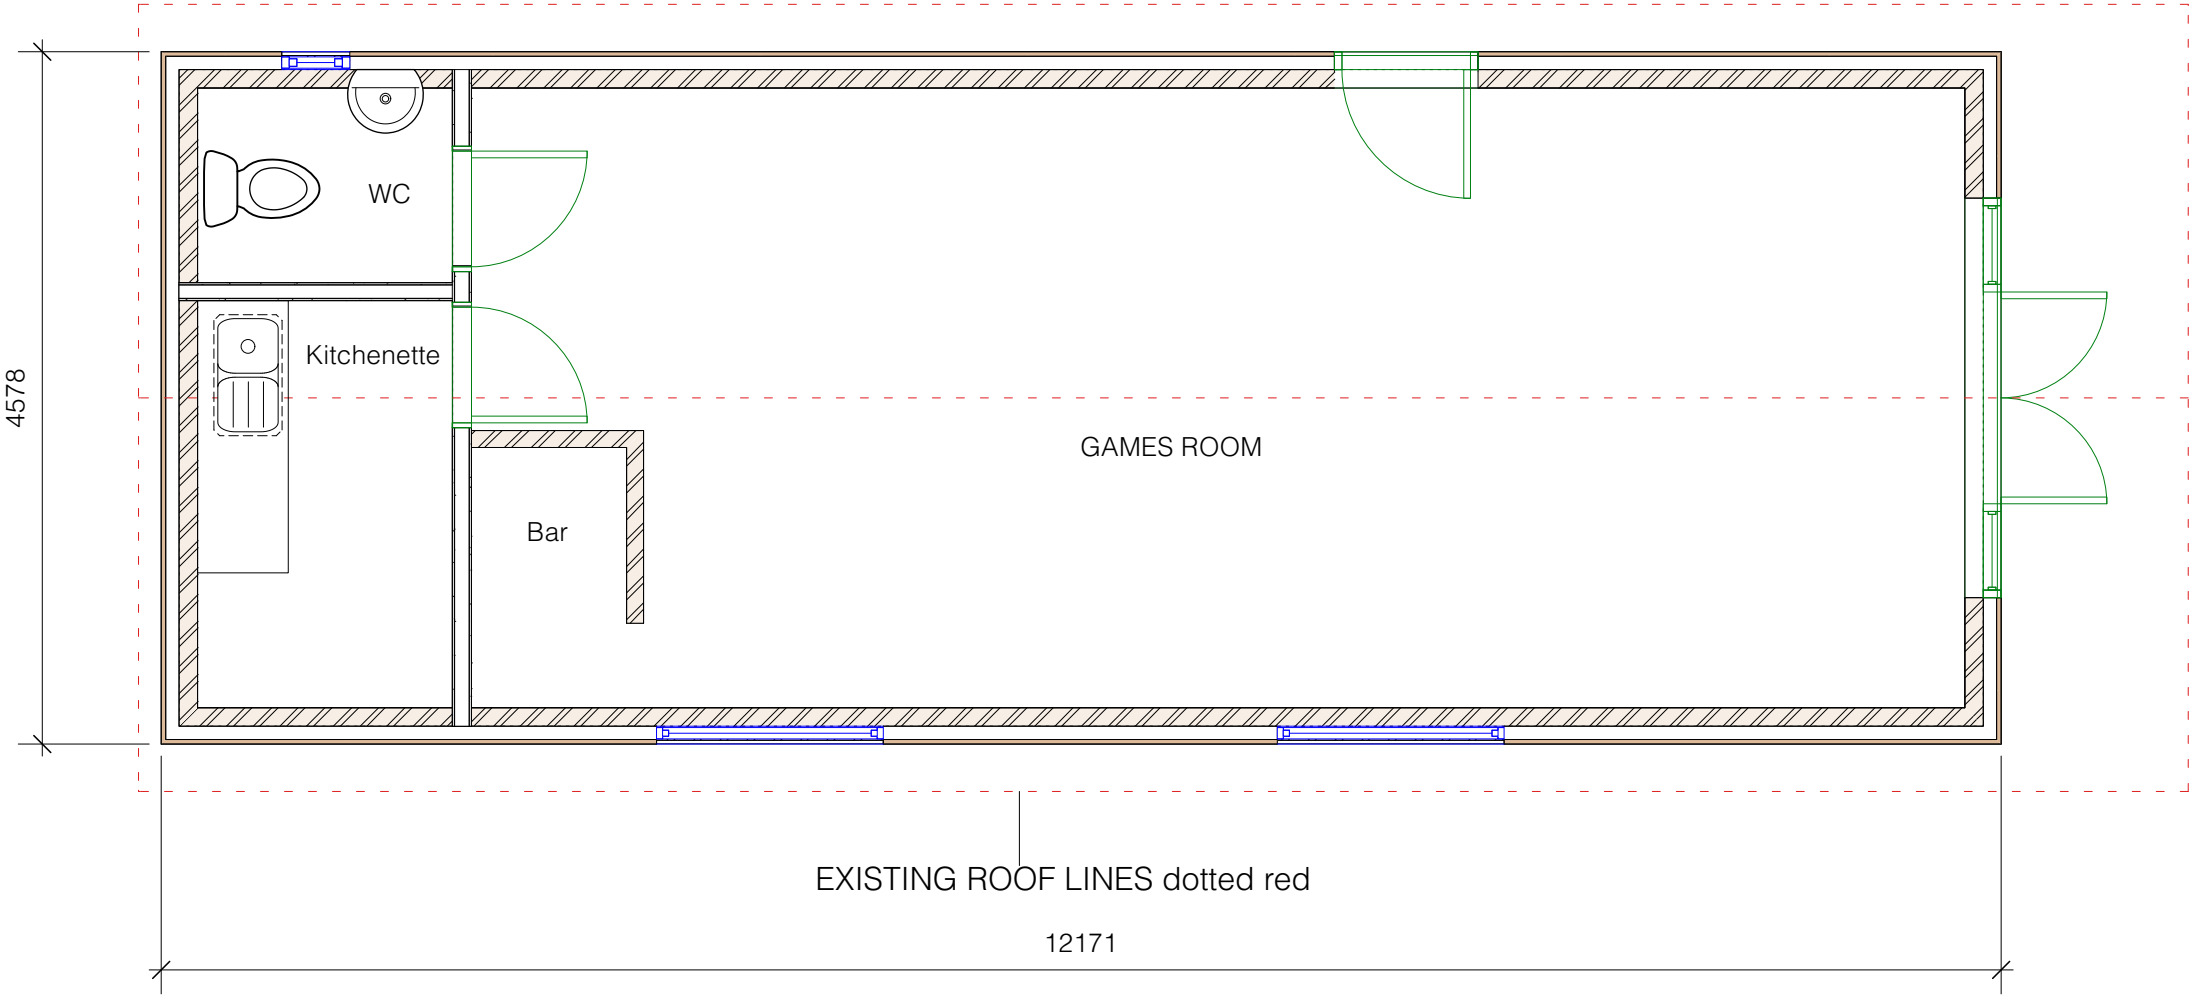

EXISTING ROOF LINES dotted red

12171



EXISTING GROUND FLOOR PLAN

