

Project Name:
Conversion of Games
room to ancillary
accommodation to
host dwelling

Date: 06/03/2026

Client:
Elder


Site Address:
2 Forest Cottages
Forest Road
Colgate
RH12 4SZ



Paul Maggs MCIAT
Hazelwood, Harbolets Road,
West Chiltonington RH20 2LG
Tel: 01798 813298

paul@pbproperties.co.uk
www.pbproperties.co.uk

Drawings produced using Vectorworks
CAD. Only written dimensions to be
respected. Copyright protected to
PB Properties

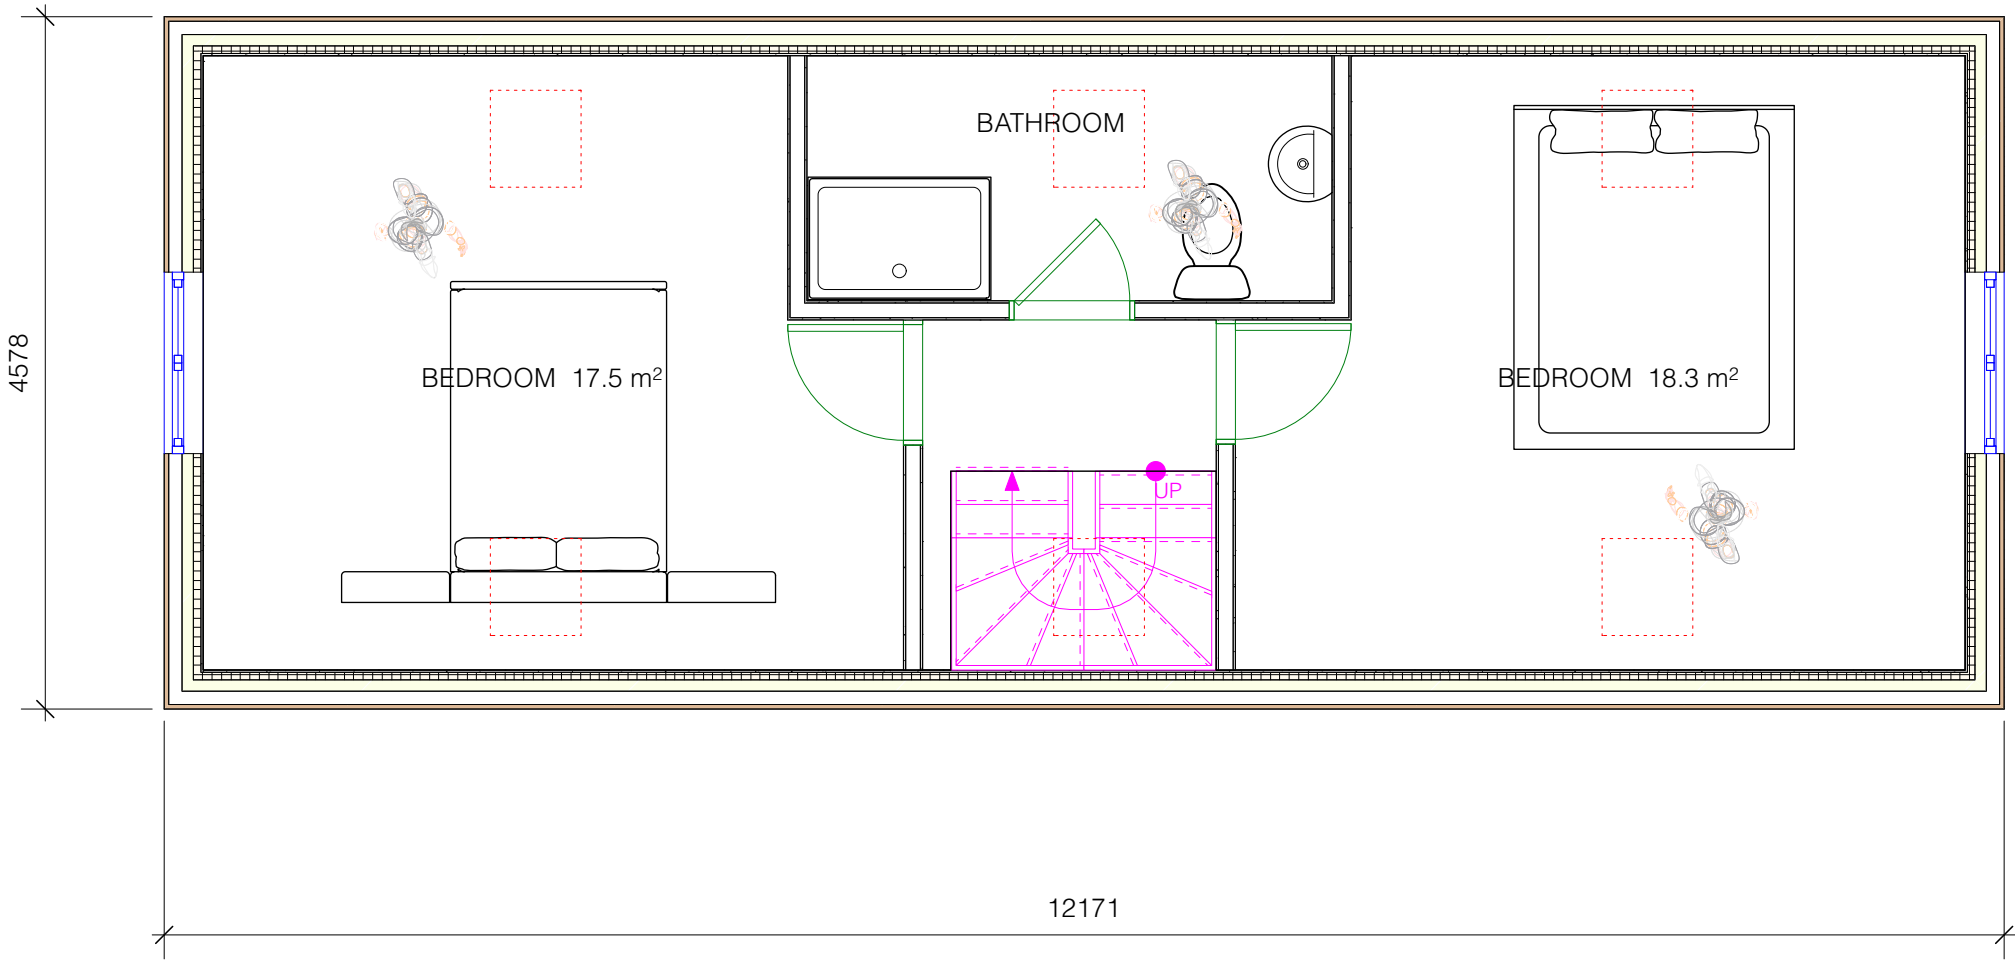

PROPOSED FIRST FLOOR PLAN

