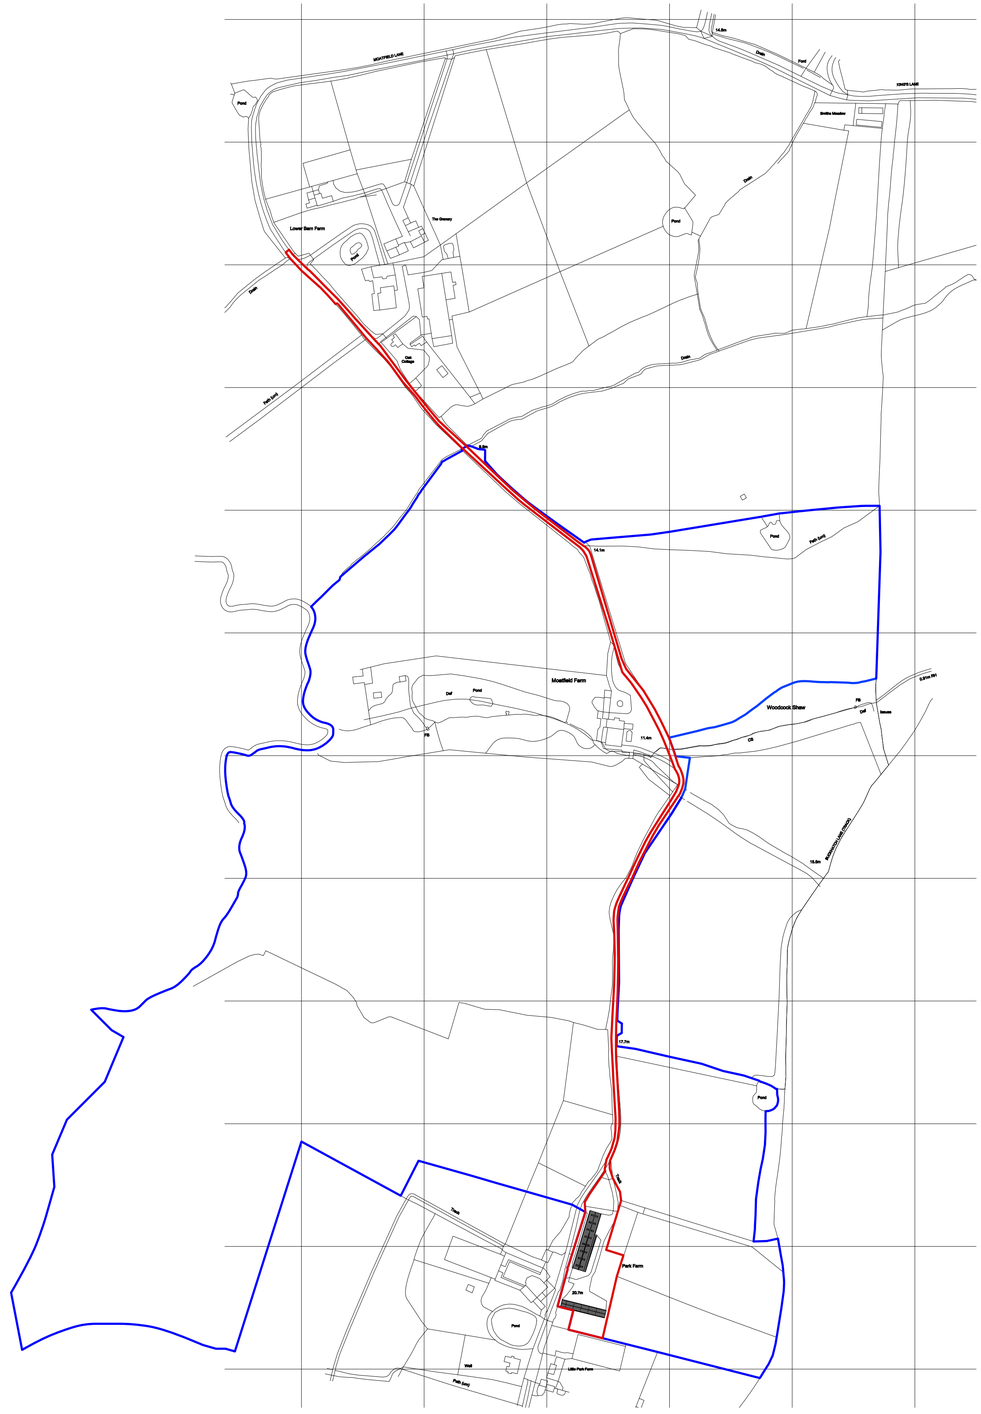


Site Location Plan

Site boundary including access to the site along Moatfield Lane

Land owned by the applicant

0 50 100 150 200 250 500m

N

NOTES

All dimensions are from structure to structure unless indicated otherwise.

Elements of structure and services are indicated for coordination purposes. For full structural and services layouts refer to Structural and Services Engineers' drawings

Do not scale directly from drawing. All dimension to be checked on site prior to construction or fabrication of any elements.

Any discrepancies between figured dimensions to be reported to architect for elarification prior to commencing work.

© Copyright Reserved

Rev	Date Comments

SandyRendelArchitects

Sandy Rendel Architects Ltd
Unit 20a, Iliffe Yard, London SE17 3QA
T: +44(0)20 3602 1260 E: info@sandyrendel.com

Job No:	268
Project:	Moatfield Farm Barns
Drawing title:	Site Location Plan Existing
Scale:	1:2500 @ A1 / 1:5000 @ A3
Origination Date:	January, 2022
Status:	Planning
Drawing No :	**268/PL/001**
Rev	-