0 1m 2m 3m 4m 5m

SCALE 1:100 @ A3



CONCRETE INTERLOCKING TILES TO MATCH EXISTING

WHITE, DOUBLE-GLAZED WINDOWS TO MATCH EXISTING

CEDRAL CLADDING IN WALNUT BROWN

LOCAL STOCK BRICK TO MATCH EXISTING

REAR ELEVATION



SIDE ELEVATION

ELEVATIONS
SCALE 1:100
PROPOSED EXTENSION SHOWN 'DETAILED'



FRONT ELEVATION

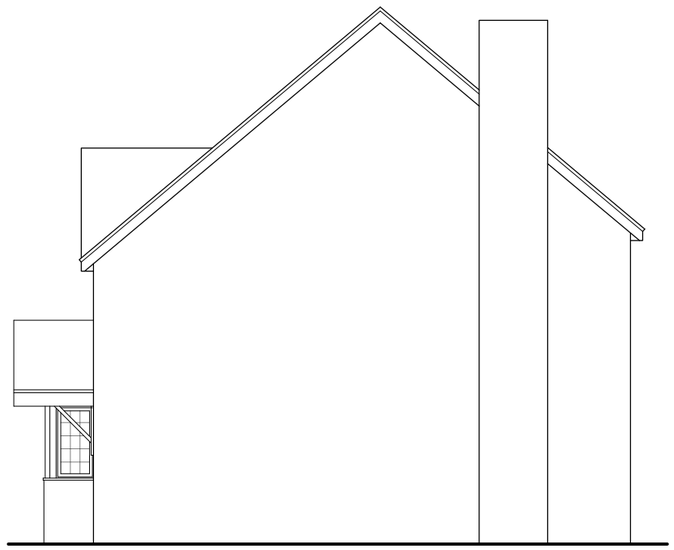

SIDE ELEVATION

REV.A-CLADDING CHANGE 16/06/2025

FOR
MR & MRS DAWSON

SITE
28 WINTERBOURNE,
HORSHAM,
WEST SUSSEX,
RH12 5JW

TITLE
ELEVATIONS SHOWING PROPOSED EXTENSION

SCALE	DRAWN	DRAWING NO.
1:100 @ A3	AH 08/24	05 REV A