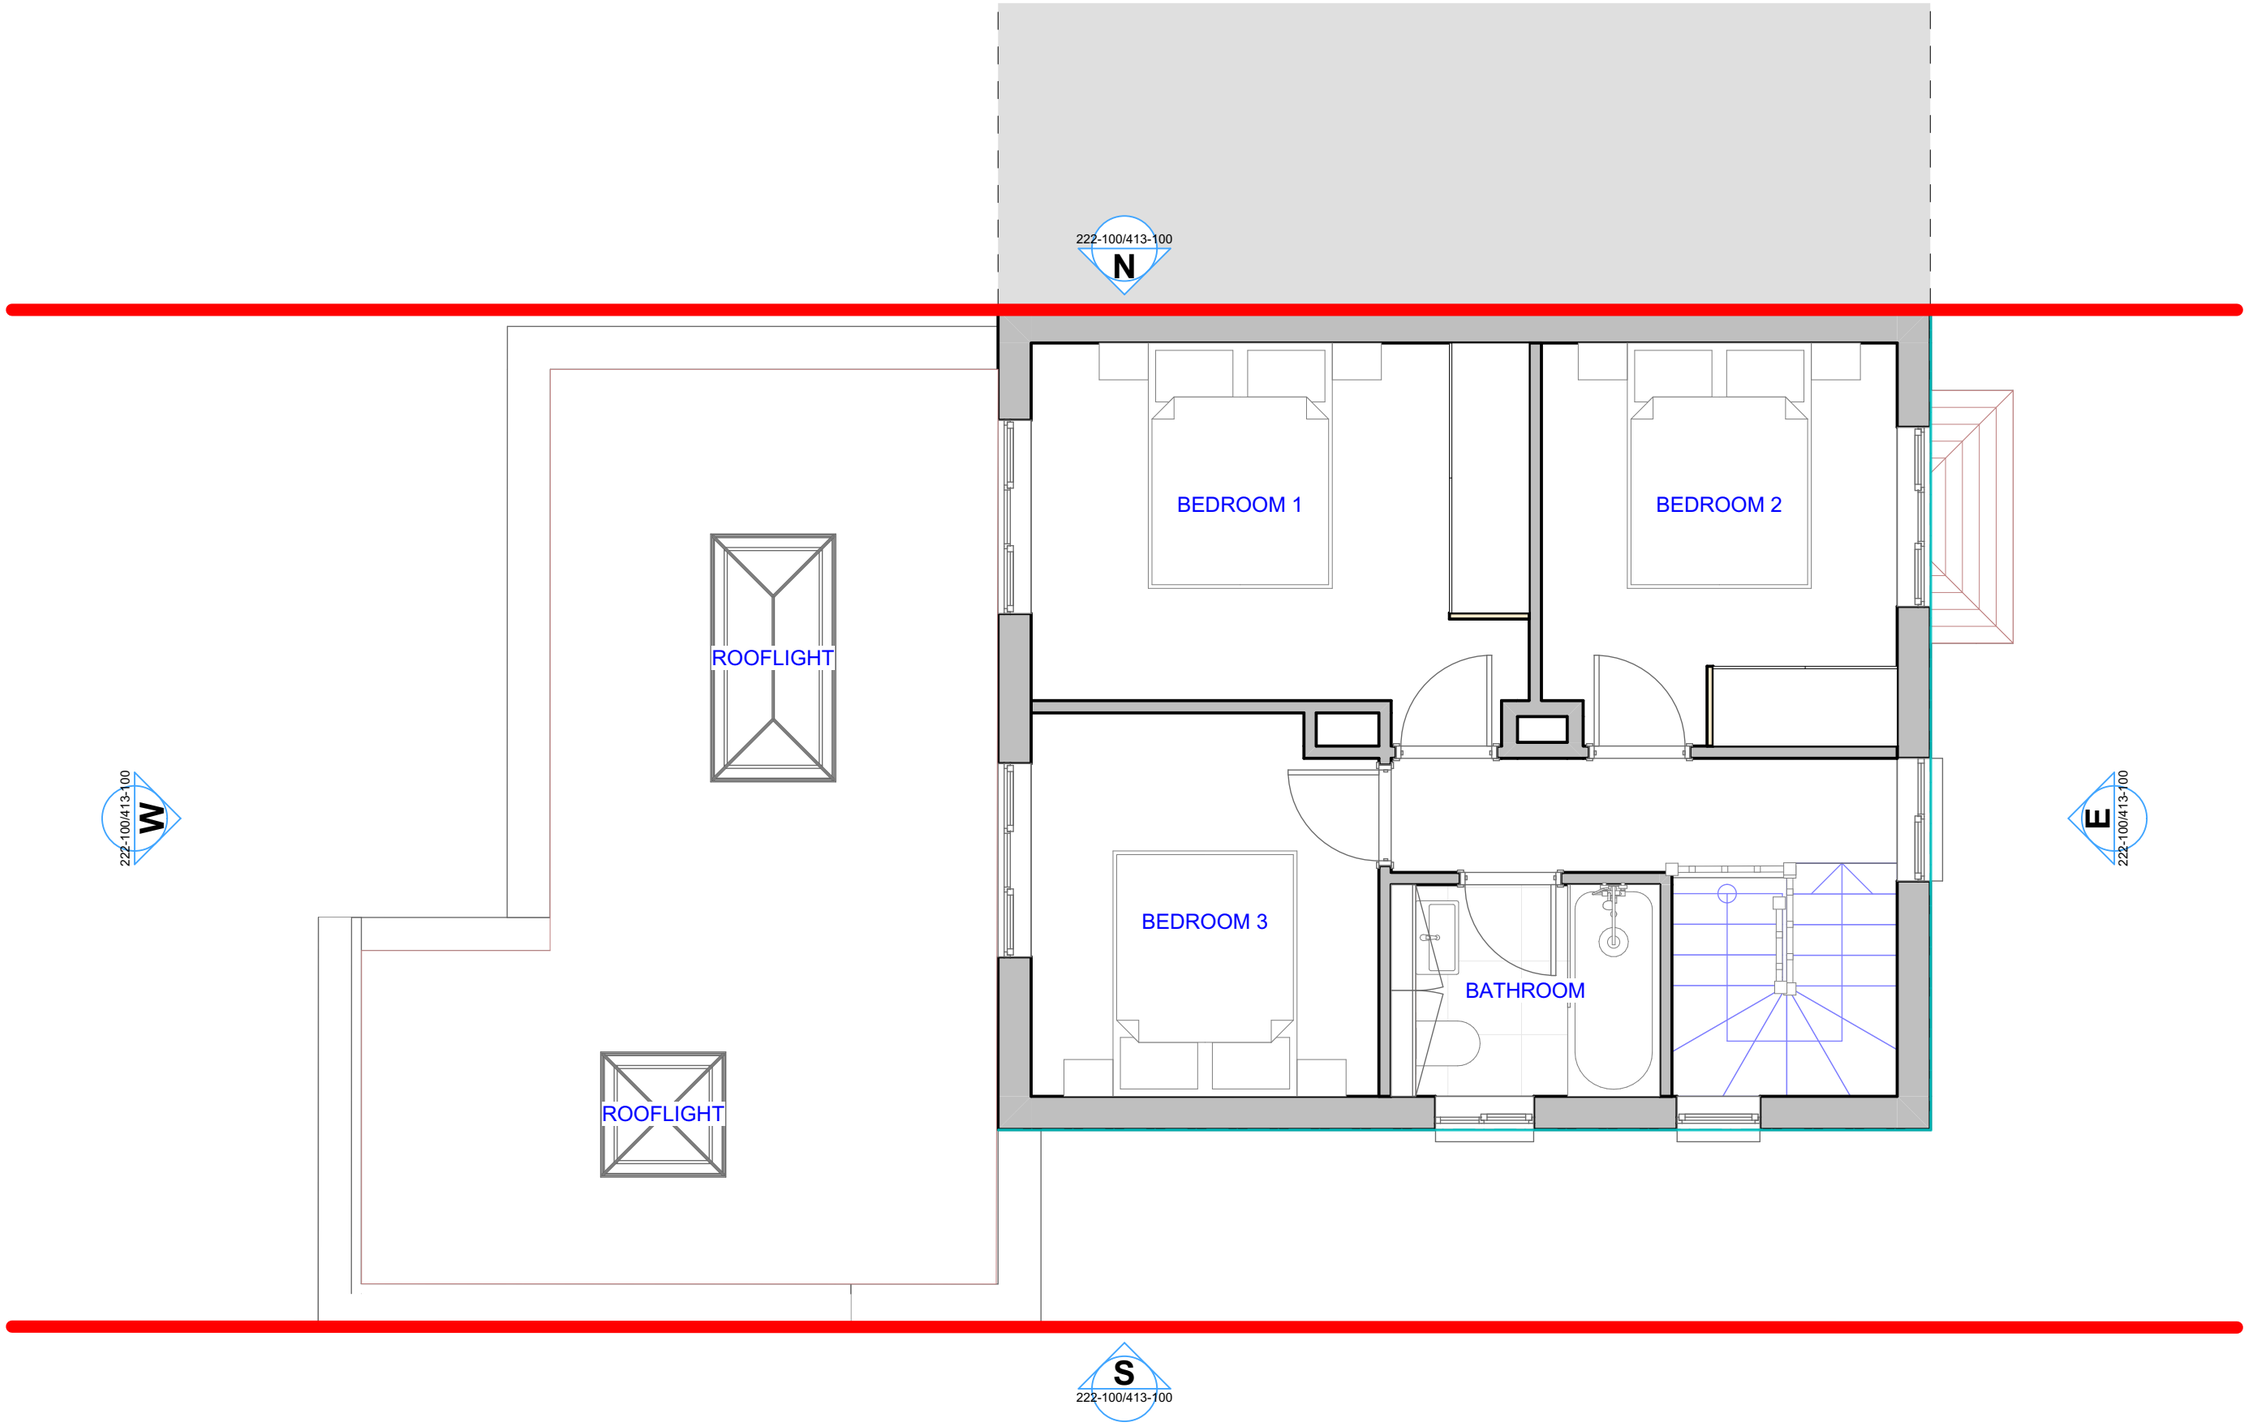

metres 1 2 3 4 5

N

Key Plan	© James Williamson Architects Ltd Notes This document and its design content is copyright ©. It shall be read in conjunction with all other associated project information including models, specifications and related consultants documents. Do not scale from documents except for planning purposes. All dimensions to be checked on site. Immediately report any discrepancies, errors or omissions on this document to the Originator. If in doubt ASK.	Revision Number Rev / By / Layout Comment / Date	Client *	Job Title 56 Groomsland Drive, Billingshurst, West Sussex, RH14 9HB	Drawing Title Proposed First Floor Plan Scale 1:50 @ A3	Drawn JW Job No 25-002 Status PLANNING	Checked - Drawing No 412-101	Date 17/03/2025 Rev -

JAMES WILLIAMSON ARCHITECTS