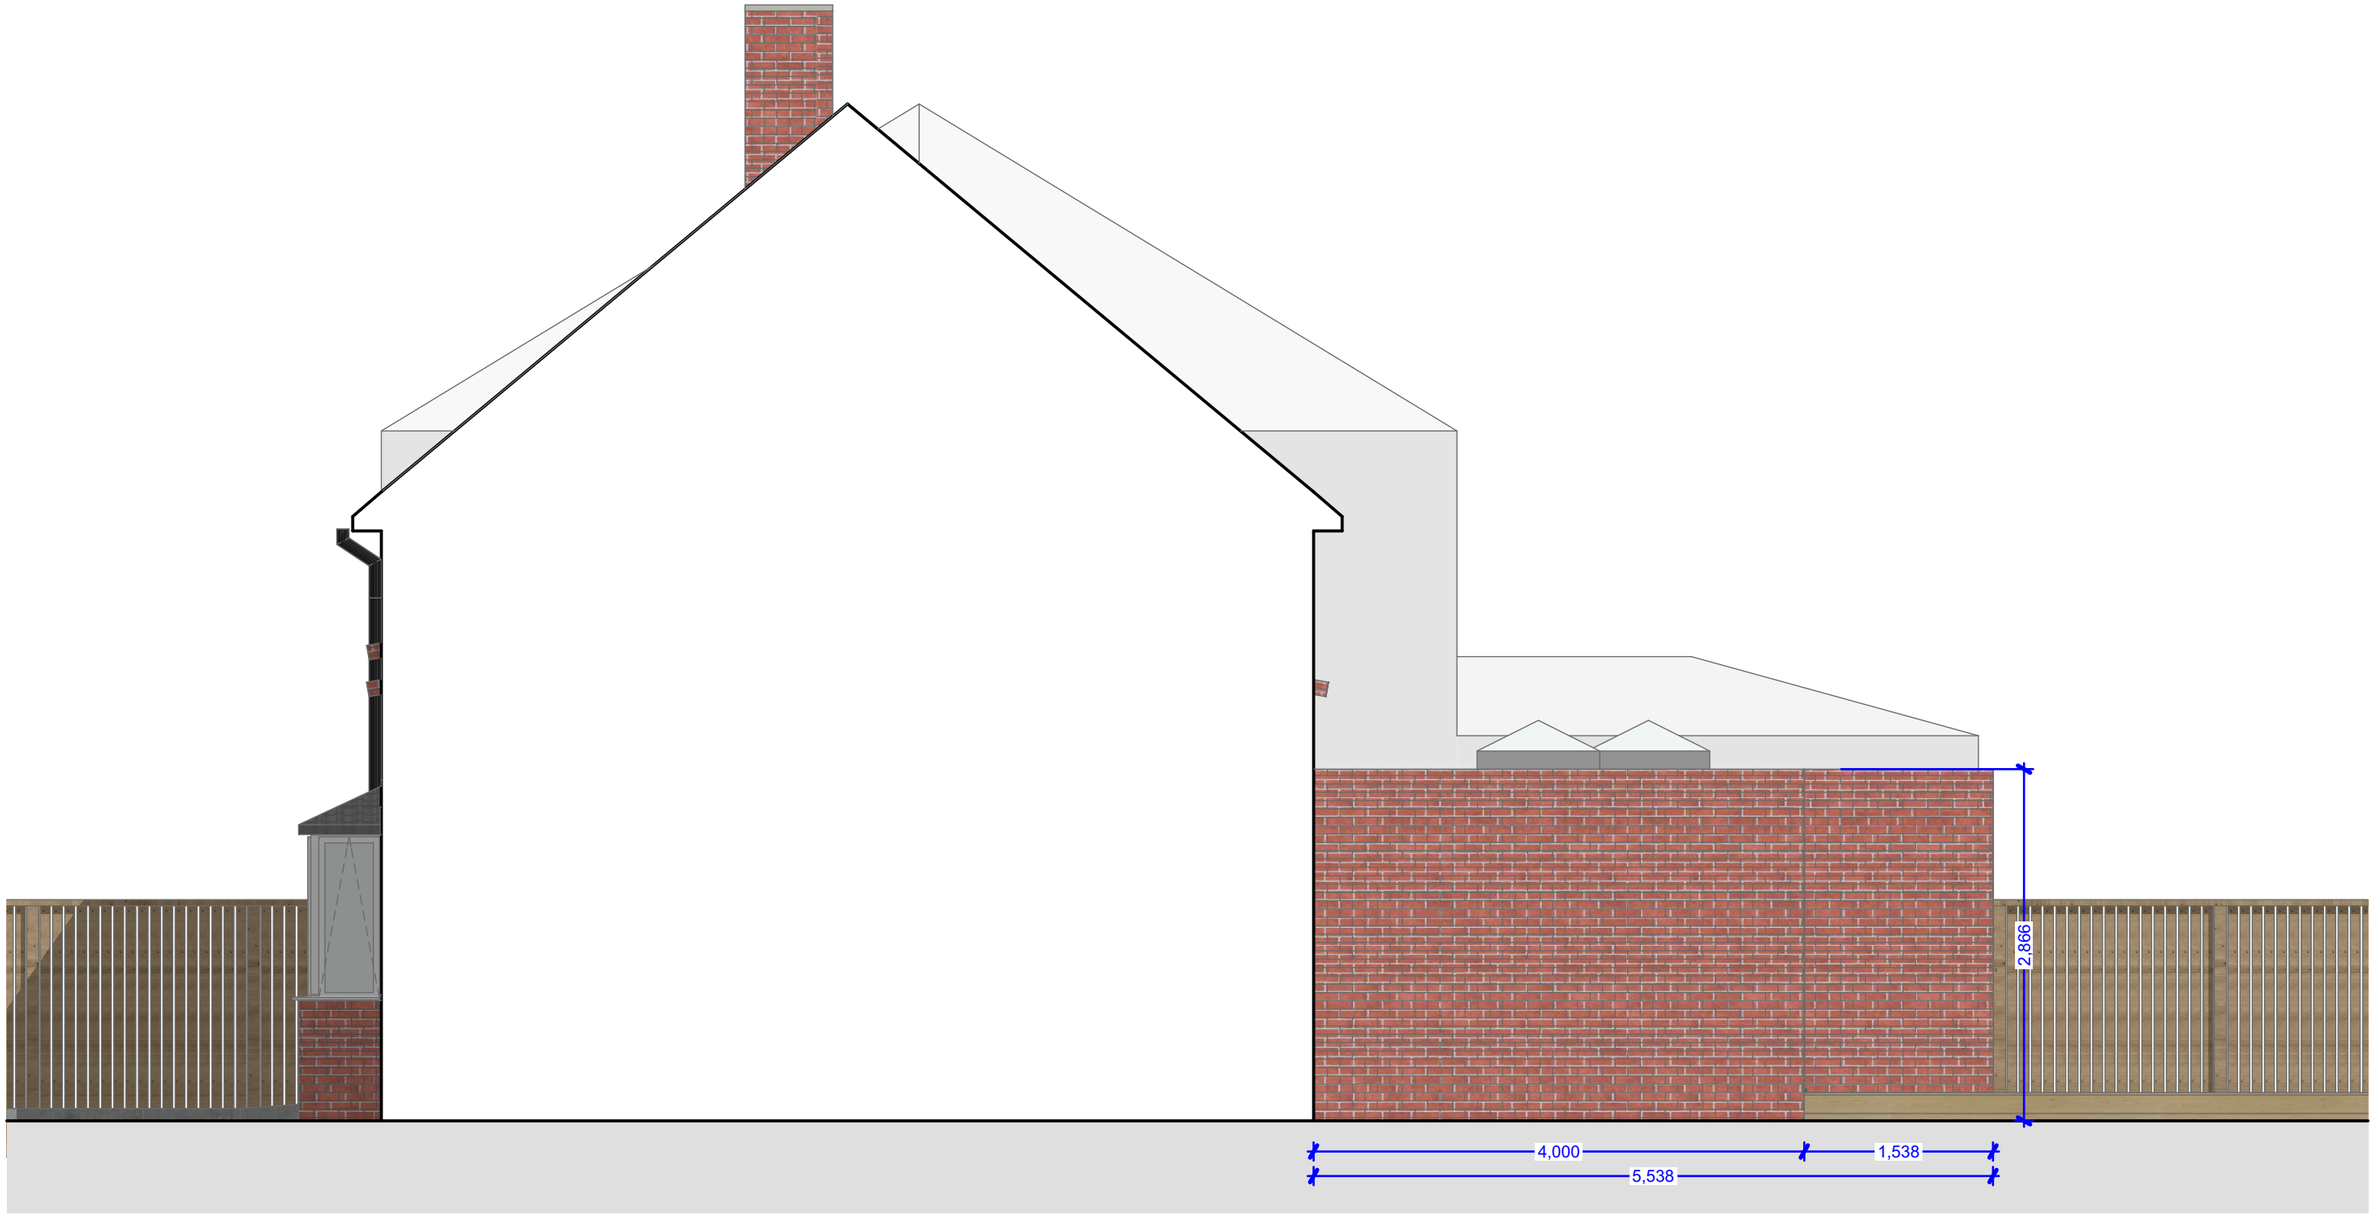

01
-

Proposed Side (North) Elevation
1:50

metres 1 2 3 4 5

Key Plan

© James Williamson Architects Ltd
Notes

This document and its design content is copyright ©. It shall be read in conjunction with all other associated project information including models, specifications and related consultants documents. Do not scale from documents except for planning purposes. All dimensions to be checked on site. Immediately report any discrepancies, errors or omissions on this document to the Originator. If in doubt ASK.

Revision Number

Rev	By	Layout Comment	Date

Client
*

Job Title
56 Groomsland Drive,
Billingshurst,
West Sussex,
RH14 9HB

Drawing Title
Proposed Side (N) Elevation

Scale
1:50 @ A3

Drawn
JW

Checked
-

Date
17/03/2025

Job No
25-002

Drawing No
413-102

Rev
-

Status
PLANNING

JAMES WILLIAMSON ARCHITECTS