



Drawings may be scaled for planning purposes only.
Any discrepancies are to be reported to WS Planning & Architecture.
Refer to Structural Engineers details for structural design criteria.
This drawing remains the copyright of WS Planning & Architecture.

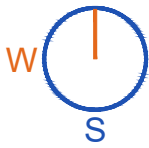

As Existing Block Plan

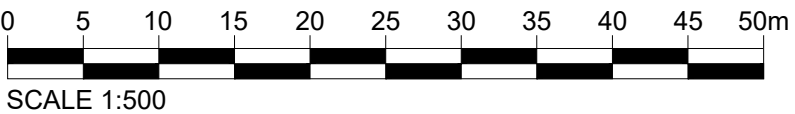

Rev		Date	Description
		WS PLANNING & ARCHITECTURE	
Surrey Office 5 Pool House Bancroft Rd Reigate RH2 7RP		London Office TBDH Sunley House 4 Bedford Park Croydon CR0 2AP	T. 01737 225711 T. 020 3828 1180 www.wspa.co.uk admin@wspa.co.uk
Date February 2026		Drawn By KA	
Scale 1:500@A3		Checked BW	
Client Ripley, Sam			
Project Plot 4, Bramblefield Crays Lane, Thakeham West Sussex, RH20 3DZ			
Title As Existing Block Plan			
Drawing No. J005516-DD-02			Rev.